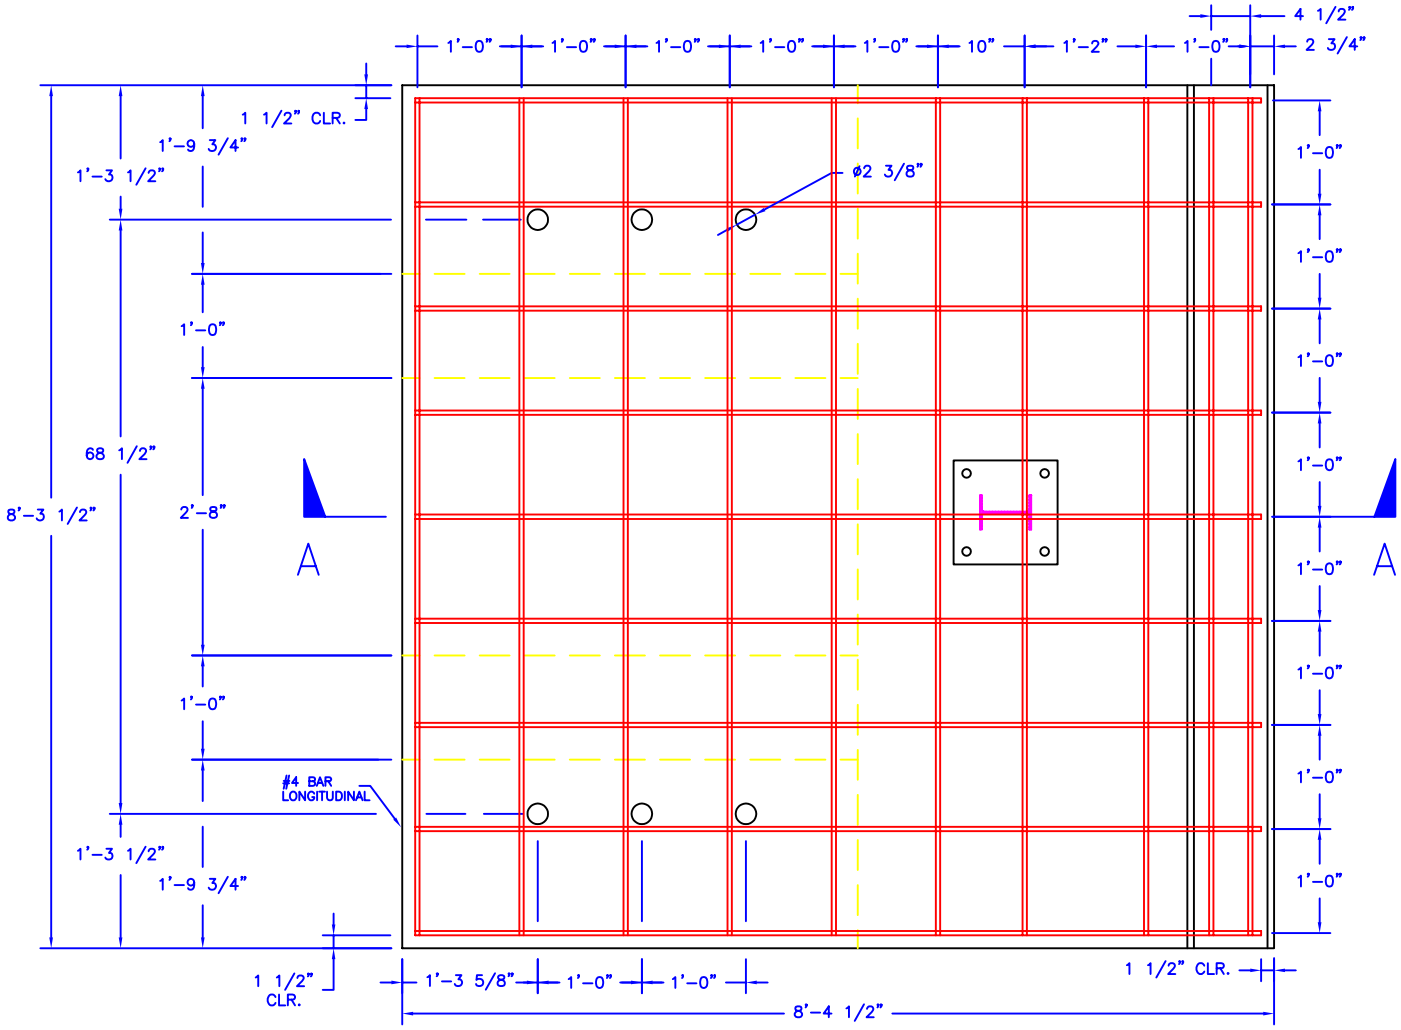

PLAN VIEW

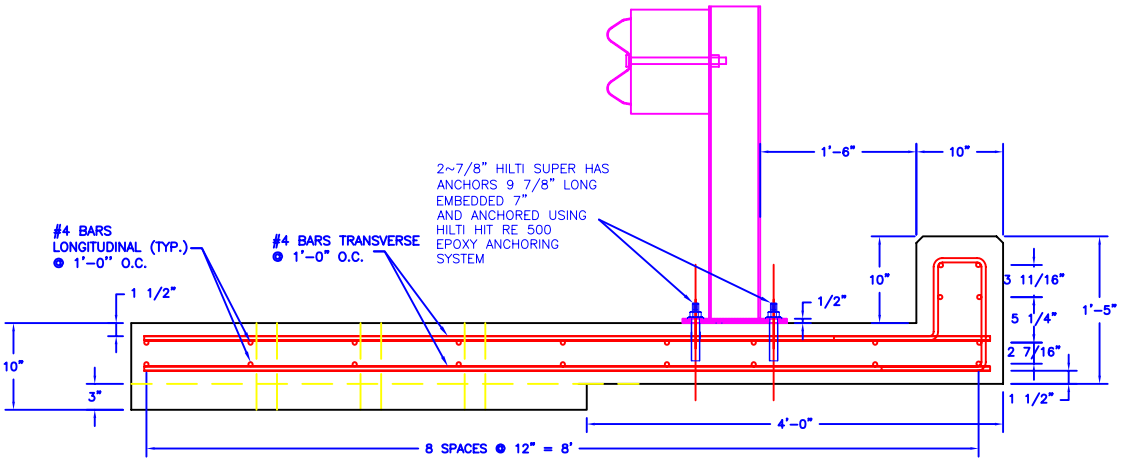

SECTION A–A

NOTE: CONCRETE f'c=4 ksi

The Texas A&M University System				
Revisions			TEXAS TRANSPORTATION INSTITUTE COLLEGE STATION, TEXAS 77843	
No.	Date	By		
1.			Project No. 405160-5	Date 10/06	Drawn By JTA	Scale
2.						
3.						
4.			WASHDOT BOX CULVERT CONCRETE DETAILS FOR PENDULUM TEST		Sheet No. 1 of 2
5.						

T:\2006-2007\405160-5\washDOTboxculvert_pendulum.dwg

Oct 25, 2006 - 3:38pm