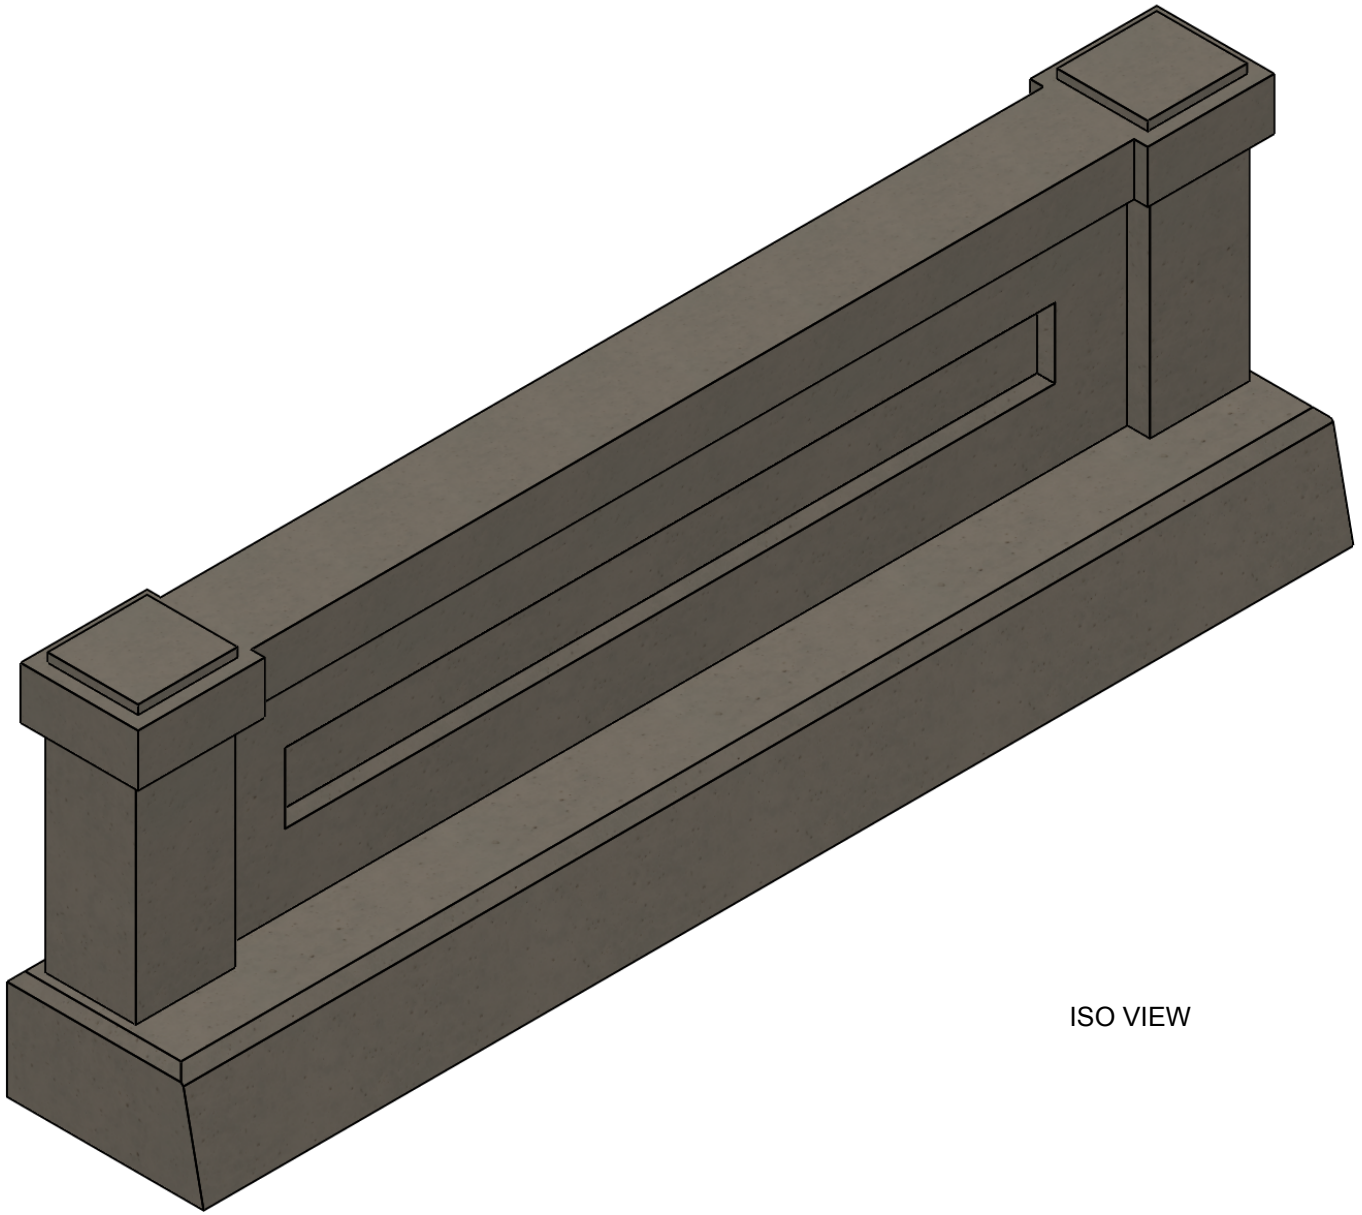



ISO VIEW

Texas A&M Transportation Institute

Roadside Safety and Physical Security Division - Proving Ground

Project 602181-01		CONCRETE BARR. (SOLID) (4)	2013-10-21
Drawn By WFW	Scale 1:15	Sheet 1 of 8	Sheet 1

T:\2013-2014\602181 - Guide Rail Retrofits\Final Report Files - WFW\Solidworks Files - Bridge 4 - Solid Parapet\Bridge4AssemblyCGO-2014-8-26

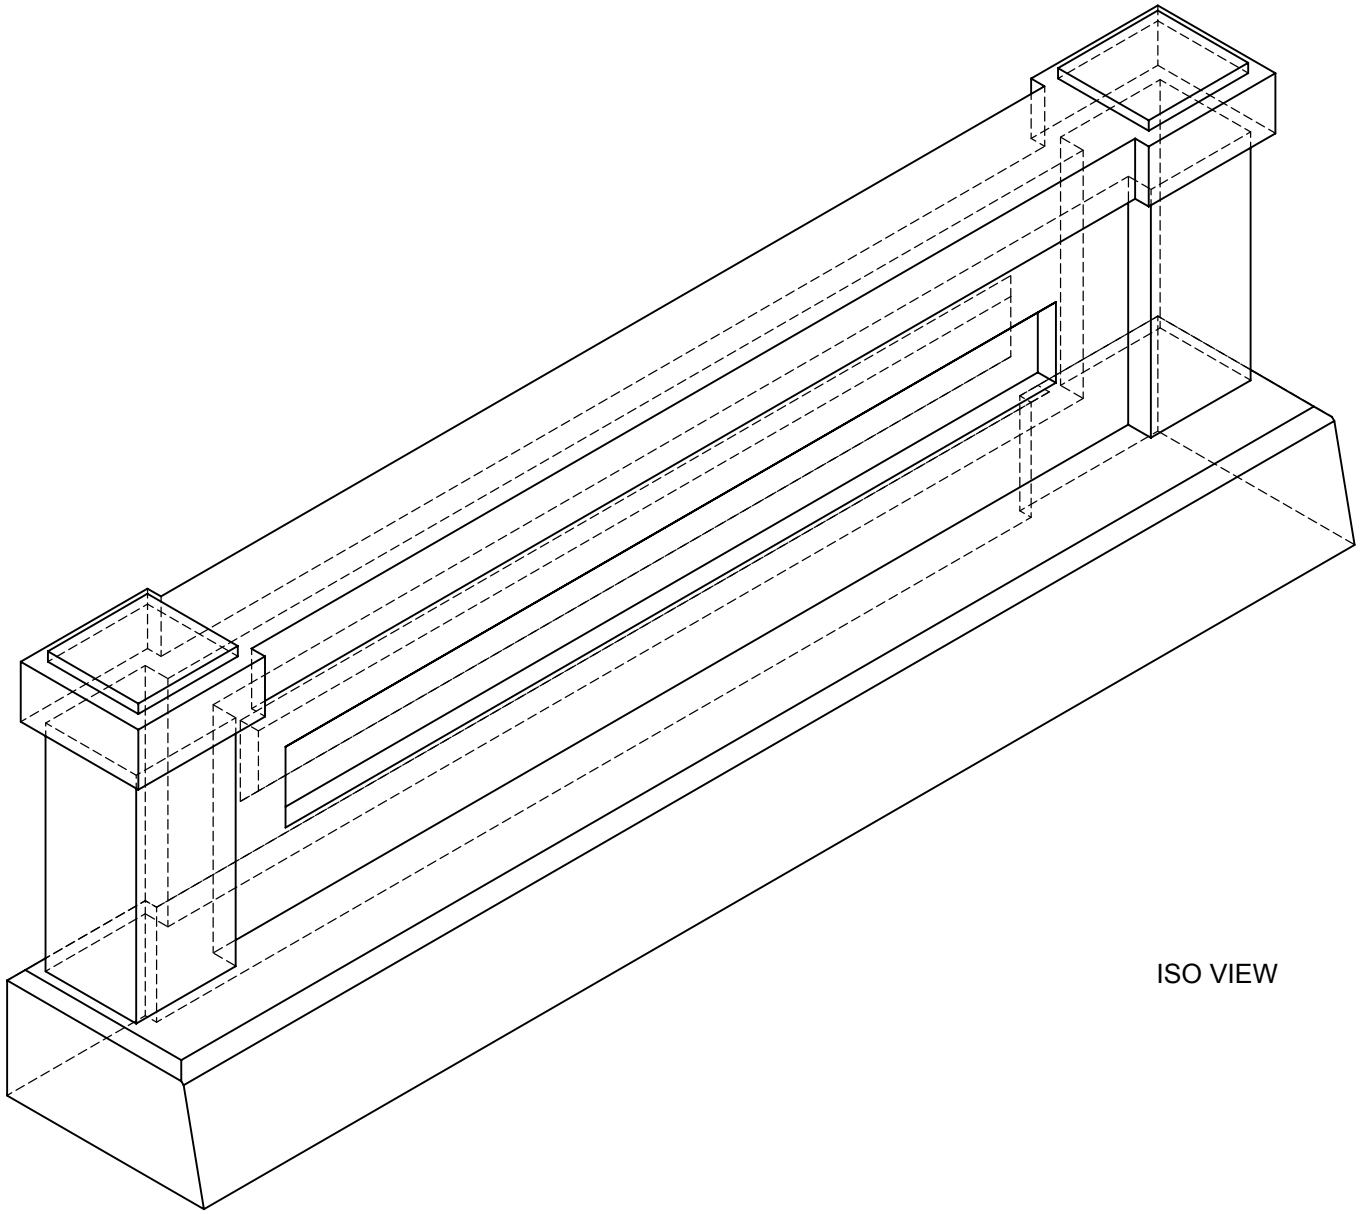


ISO VIEW

Texas A&M Transportation Institute


Roadside Safety and Physical Security Division - Proving Ground

Project 602181-01		CONCRETE BARR. (SOLID) (4)	2013-10-21
Drawn By WFW	Scale 1:50	Sheet 2 of 8	Sheet 2

T:\2013-2014\602181 - Guide Rail Retrofits\Final Report Files - WFW\Solidworks Files - Bridge 4 - Solid Parapet\Bridge4AssemblyCGO-2014-8-26

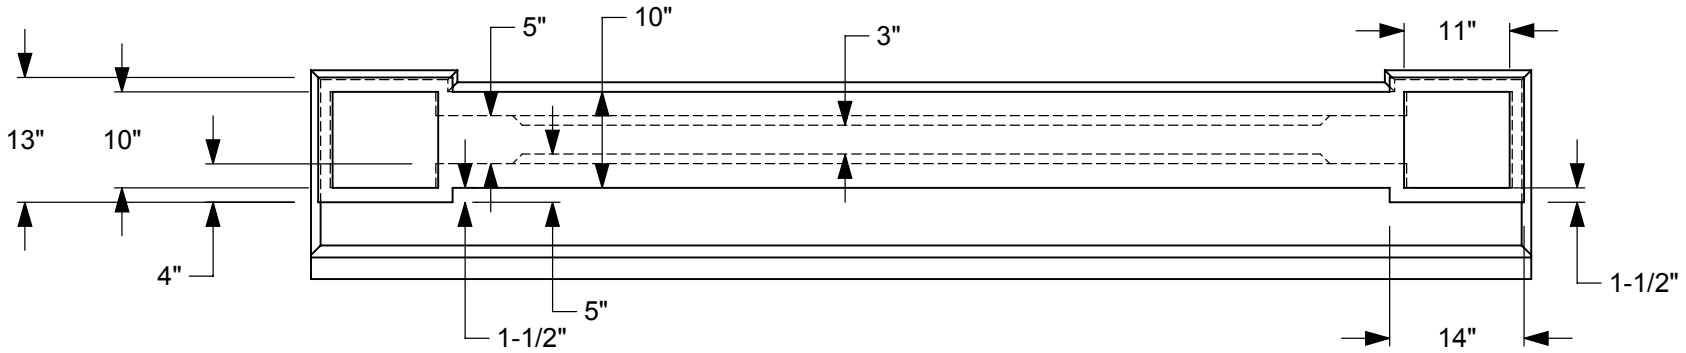

PLAN VIEW

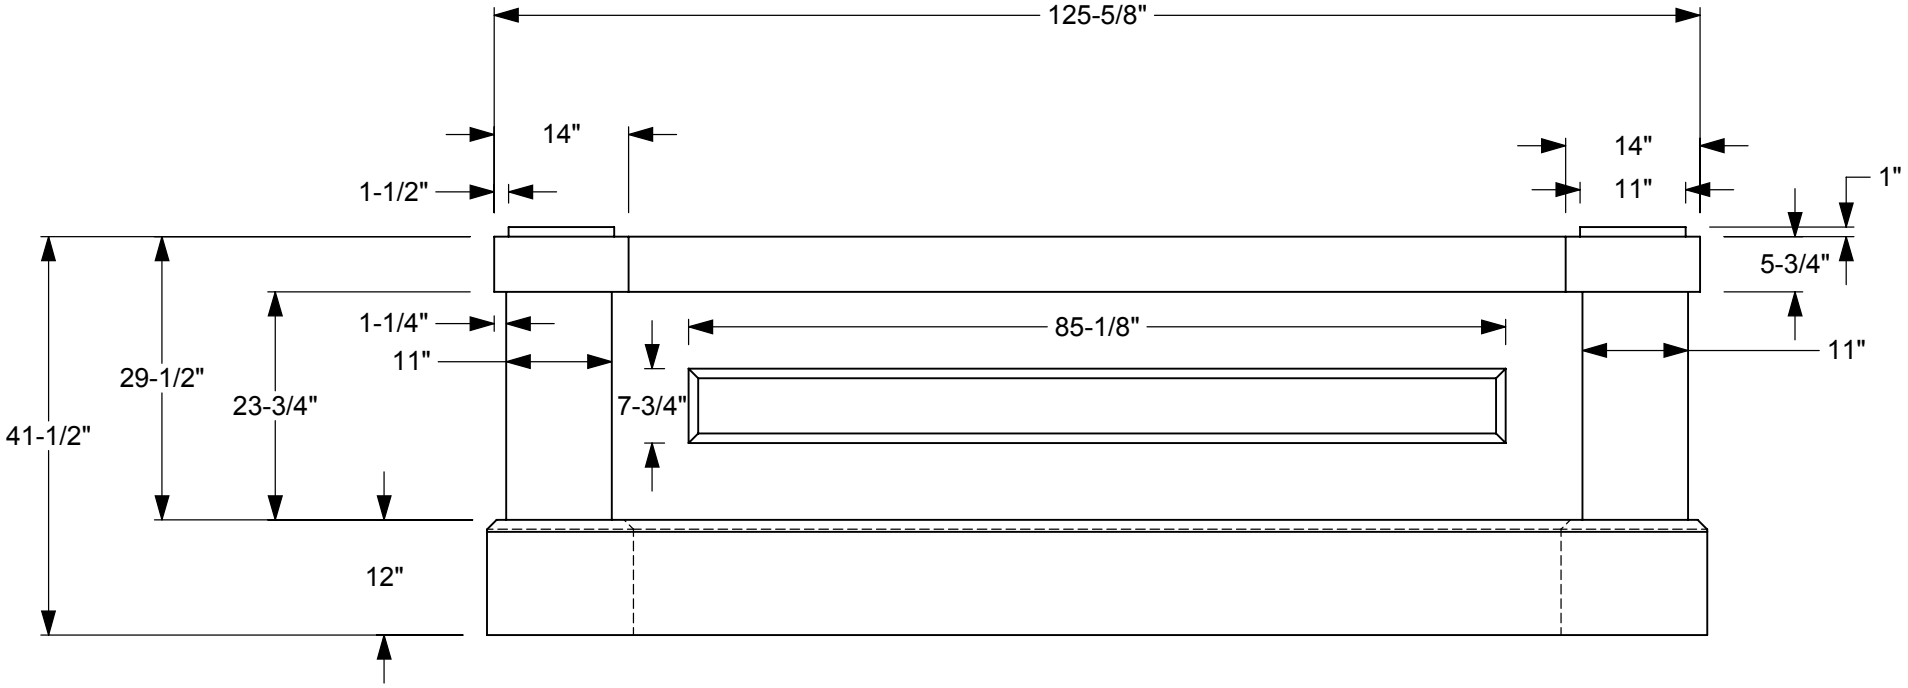

RAIL TRAFFIC SIDE VIEW

Texas A&M Transportation Institute


Roadside Safety and Physical Security Division - Proving Ground

Project	602181-01	CONCRETE BARR. (SOLID) (4)	
Drawn By	WFW	Scale 1:20	Sheet 3 of 8

PRELIMINARY DRAWING - NOT FOR CONSTRUCTION

2013-10-21


T:\2013-2014\602181 - Guide Rail Retrofits\Final Report Files - WFW\Solidworks Files - Bridge 4 - Solid Parapet\Bridge4AssemblyCGO-2014-8-26

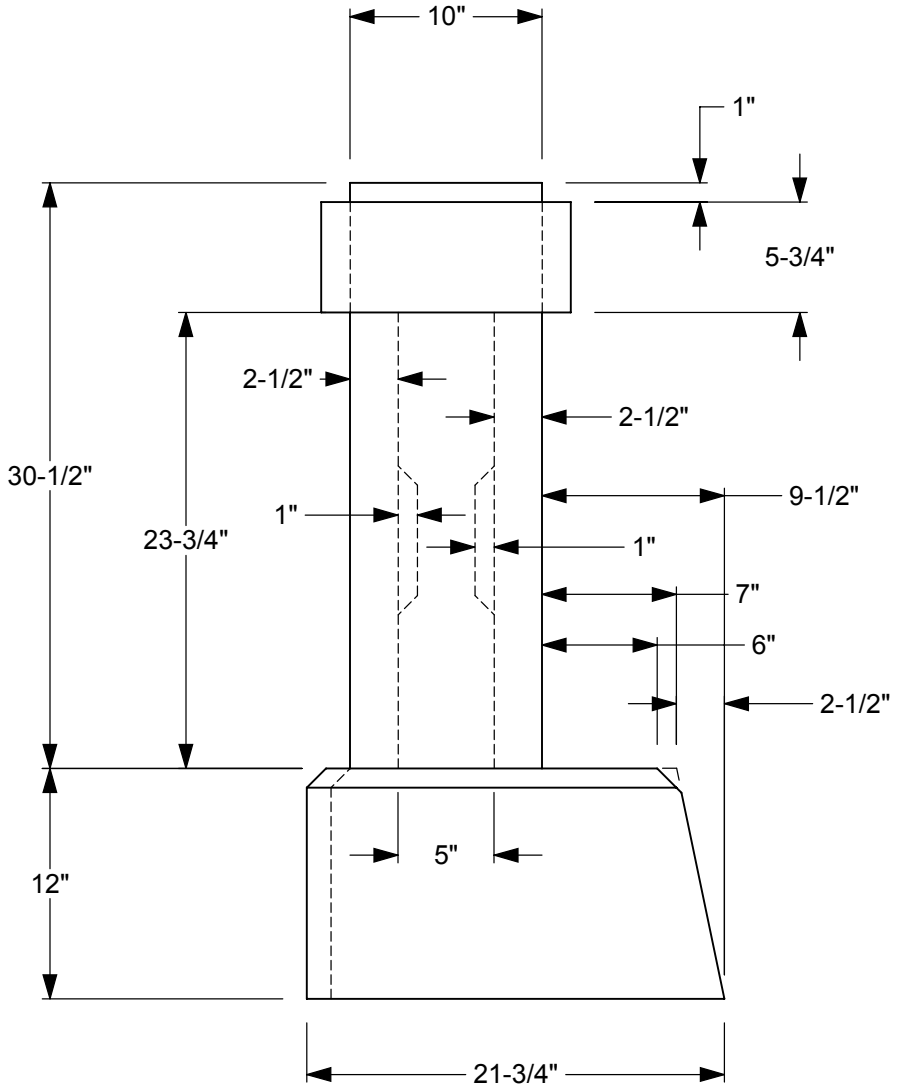

RAIL SECTION VIEW

Texas A&M Transportation Institute		Roadside Safety and Physical Security Division - Proving Ground	
Project 602181-01		CONCRETE BARR. (SOLID) (4)	2013-10-21
Drawn By WFW	Scale 1:10	Sheet 4 of 8	Sheet 4


T:\2013-2014\602181 - Guide Rail Retrofits\Final Report Files - WFW\Solidworks Files - Bridge 4 - Solid Parapet\Bridge4AssemblyCGO-2014-8-26

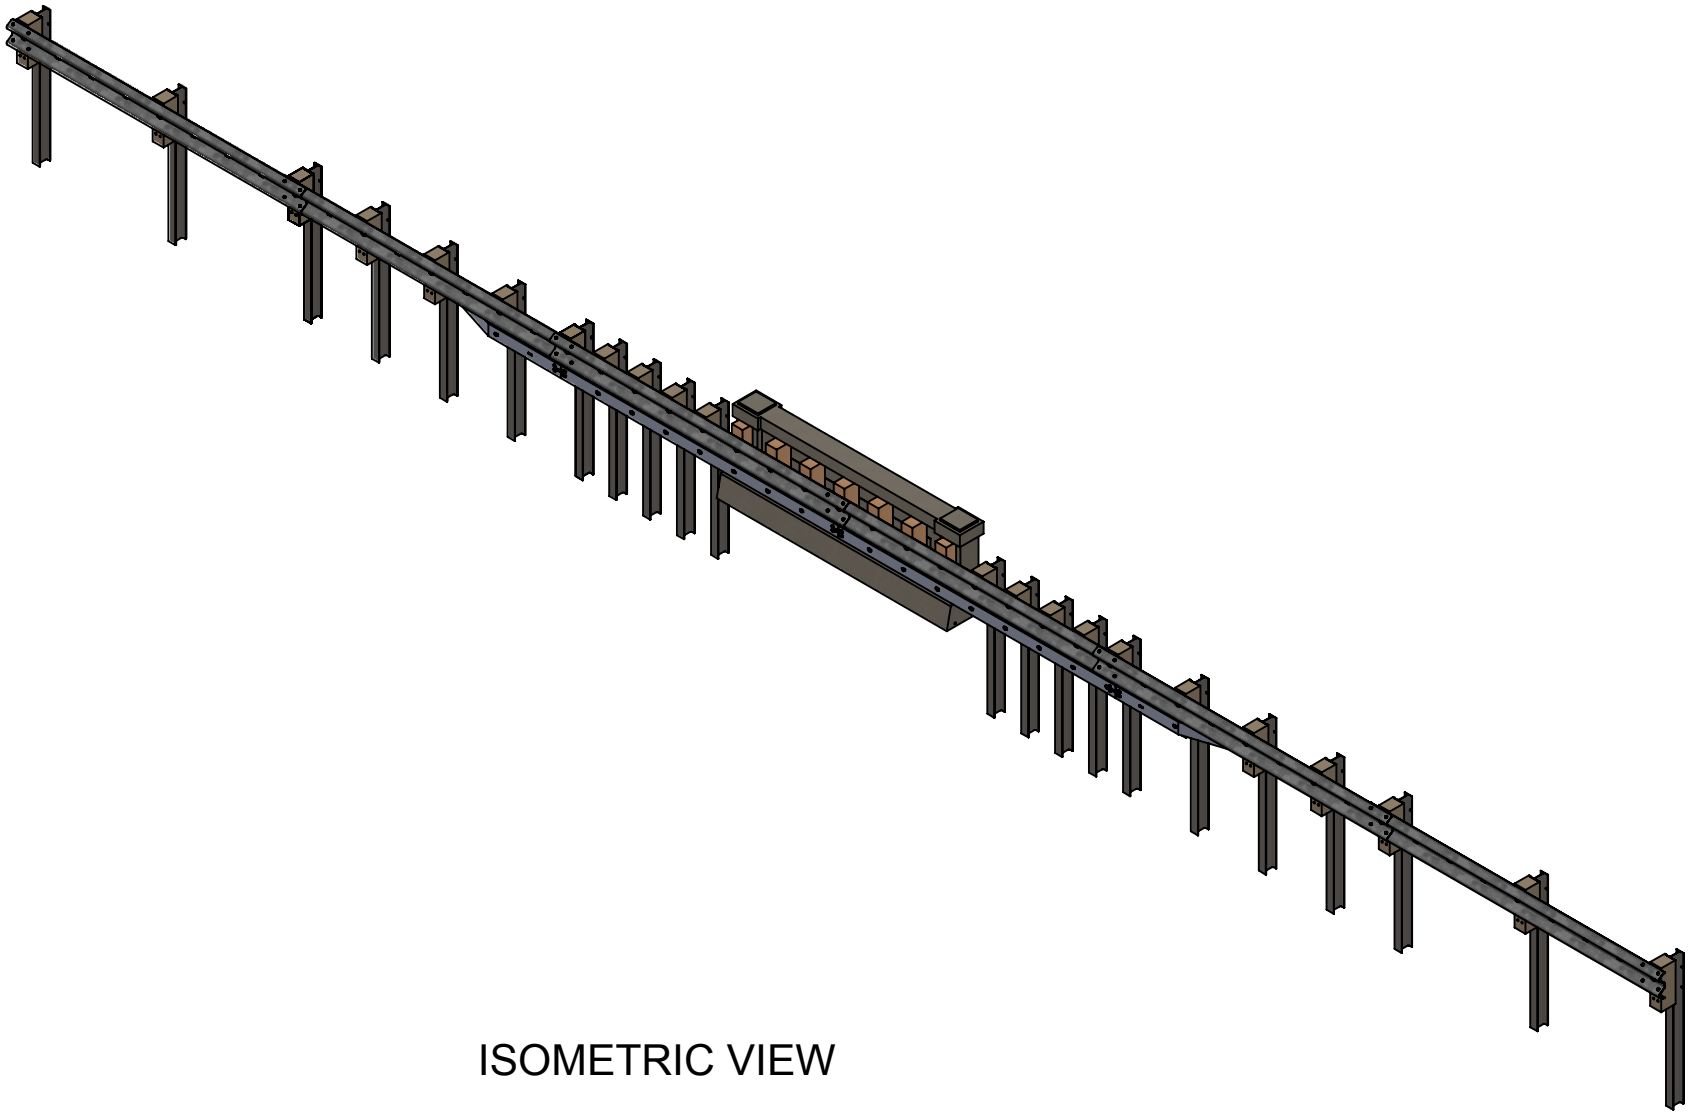


ISOMETRIC VIEW

Texas A&M Transportation Institute		Roadside Safety and Physical Security Division - Proving Ground	
Project 602181-01	CONCRETE BARR. (SOLID) (4)		2013-10-21
Drawn By CGO	Scale 1:75	Sheet 5 of 8	Isometric

T:\2013-2014\602181 - Guide Rail Retrofits\Final Report Files - WFW\Solidworks Files - Bridge 4 - Solid Parapet\Bridge4AssemblyCGO-2014-8-26

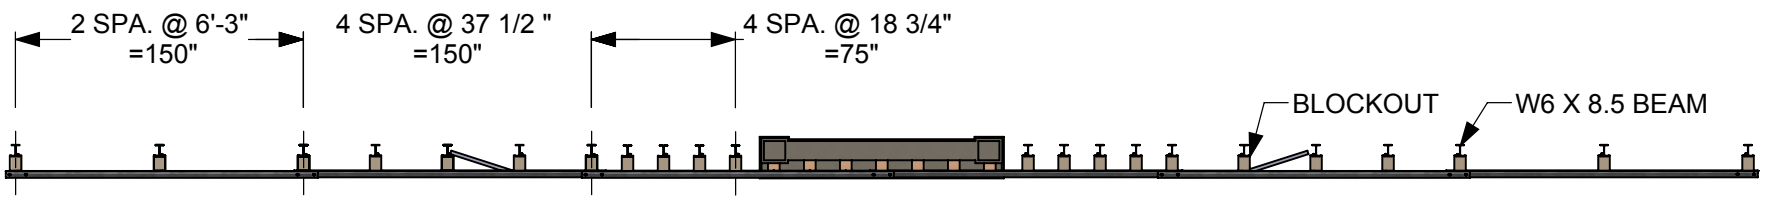

PLAN VIEW

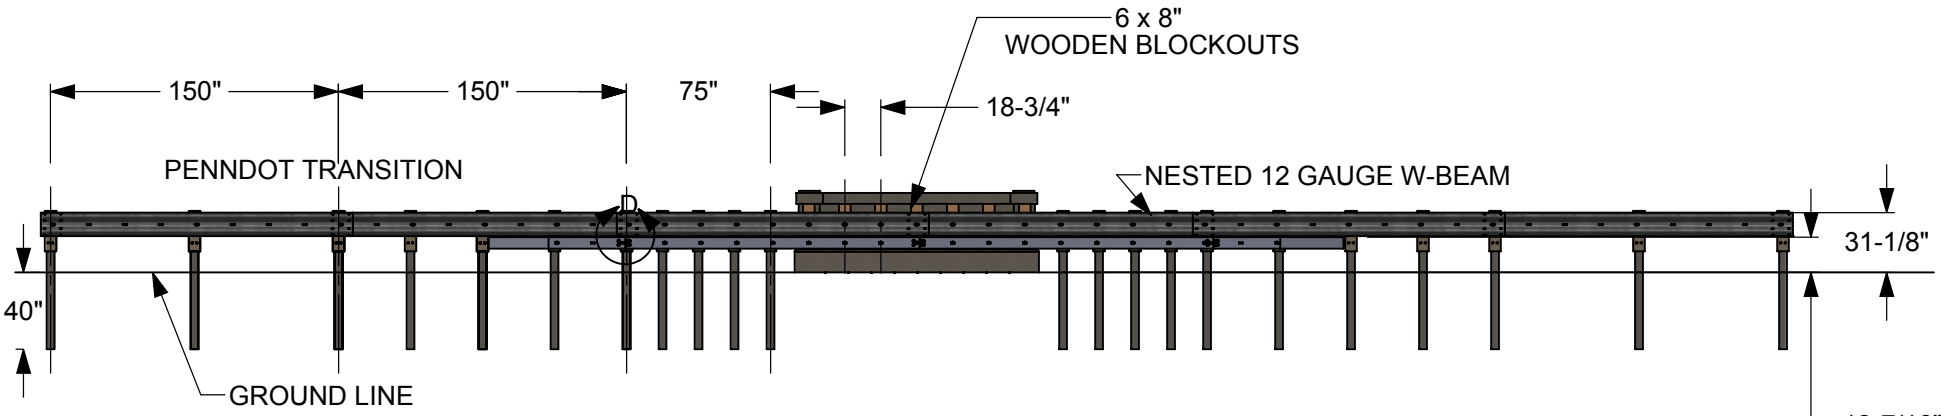

FRONT VIEW

Texas A&M Transportation Institute


Roadside Safety and Physical Security Division - Proving Ground

Project	602181-01	CONCRETE BARR. (SOLID) (4)	
Drawn By CGO	Scale 1:100	Sheet 6 of 8	Plan View

PRELIMINARY DRAWING - NOT FOR CONSTRUCTION

2013-10-21

T:\2013-2014\602181 - Guide Rail Retrofits\Final Report Files - WFW\Solidworks Files - Bridge 4 - Solid Parapet\Bridge4AssemblyCGO-2014-8-26

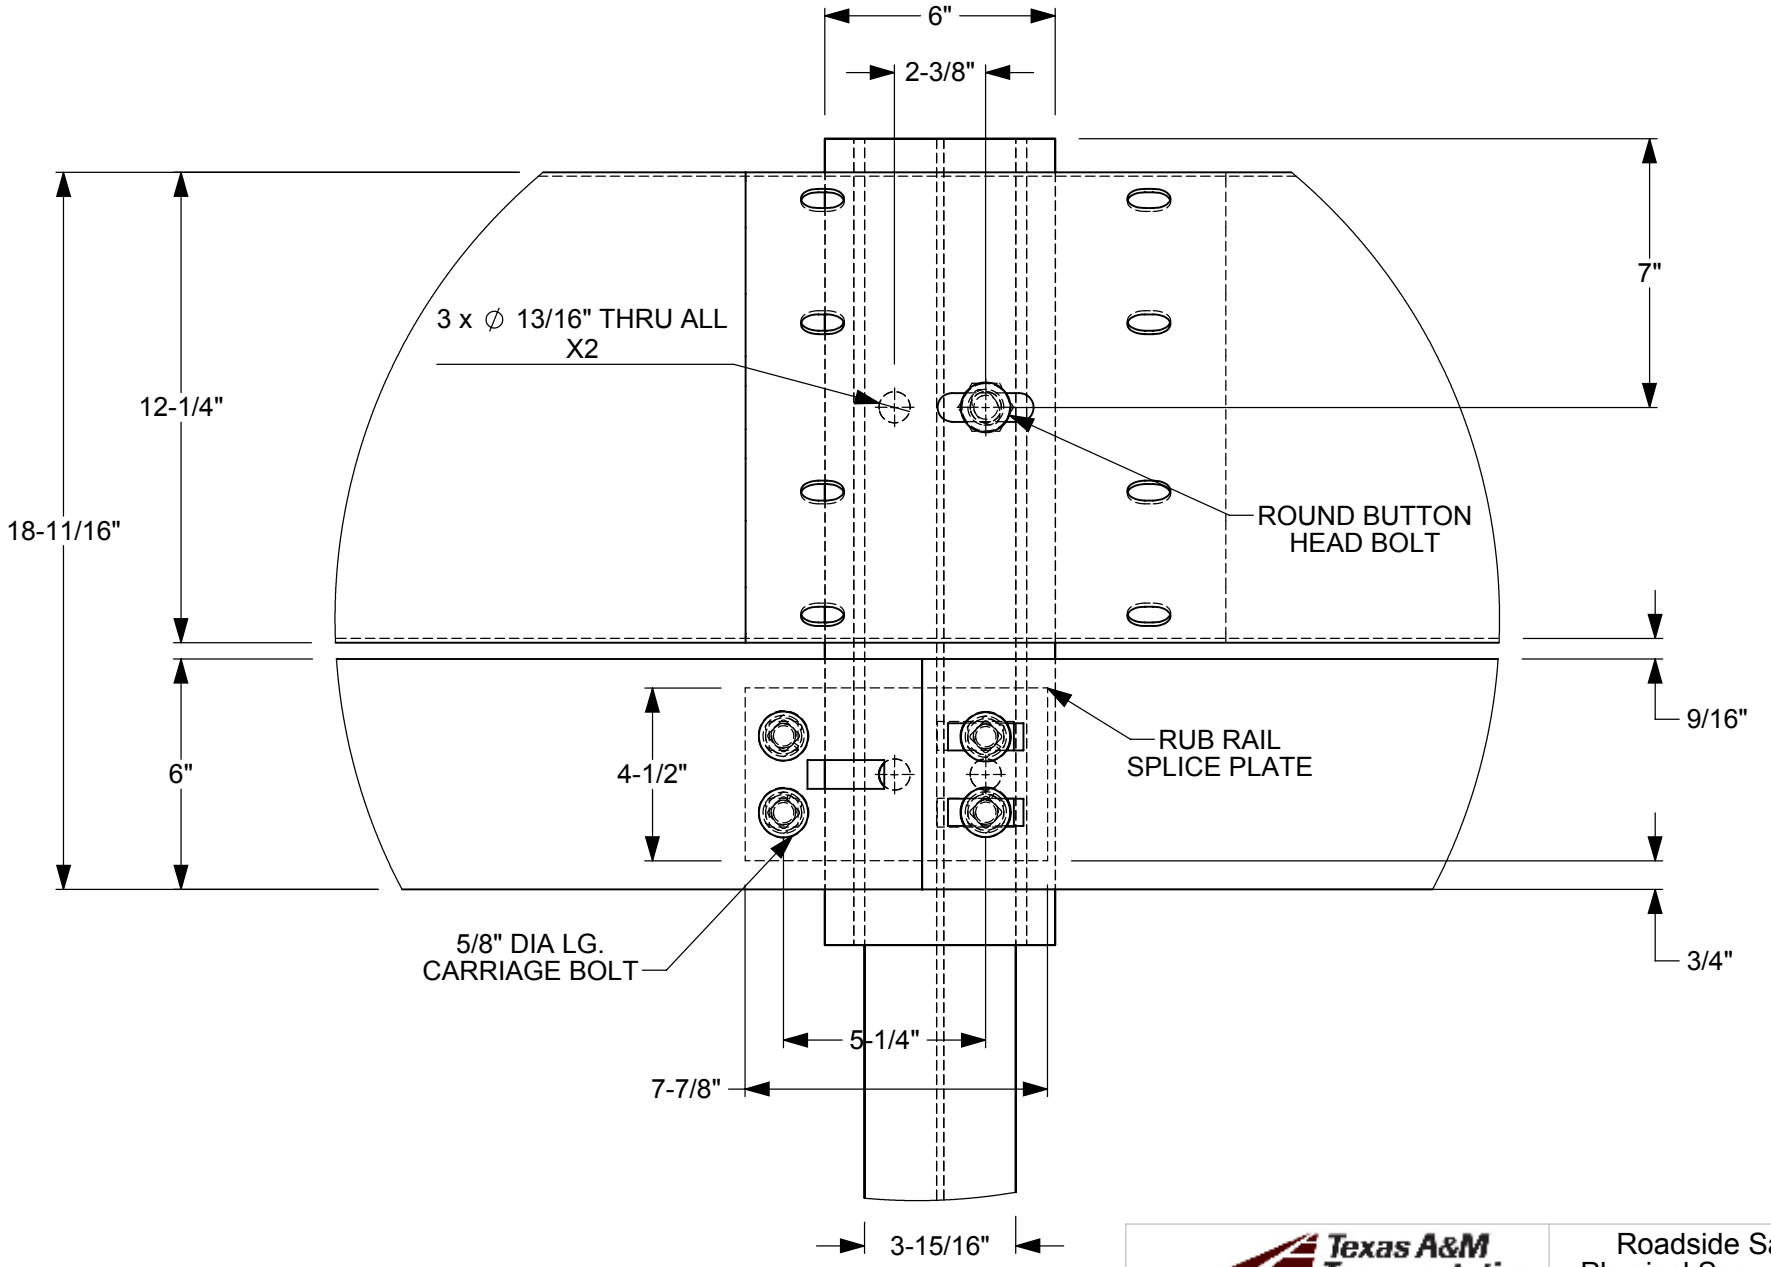

Detail D

Texas A&M Transportation Institute


Roadside Safety and Physical Security Division - Proving Ground

Project	602181-01	CONCRETE BARR. (SOLID) (4)	
Drawn By	CGO	Scale 1:5	Sheet 7 of 8 Detail D

PRELIMINARY DRAWING - NOT FOR CONSTRUCTION

2013-10-21

T:\2013-2014\602181 - Guide Rail Retrofits\Final Report Files - WFW\Solidworks Files - Bridge 4 - Solid Parapet\Bridge4AssemblyCGO-2014-8-26

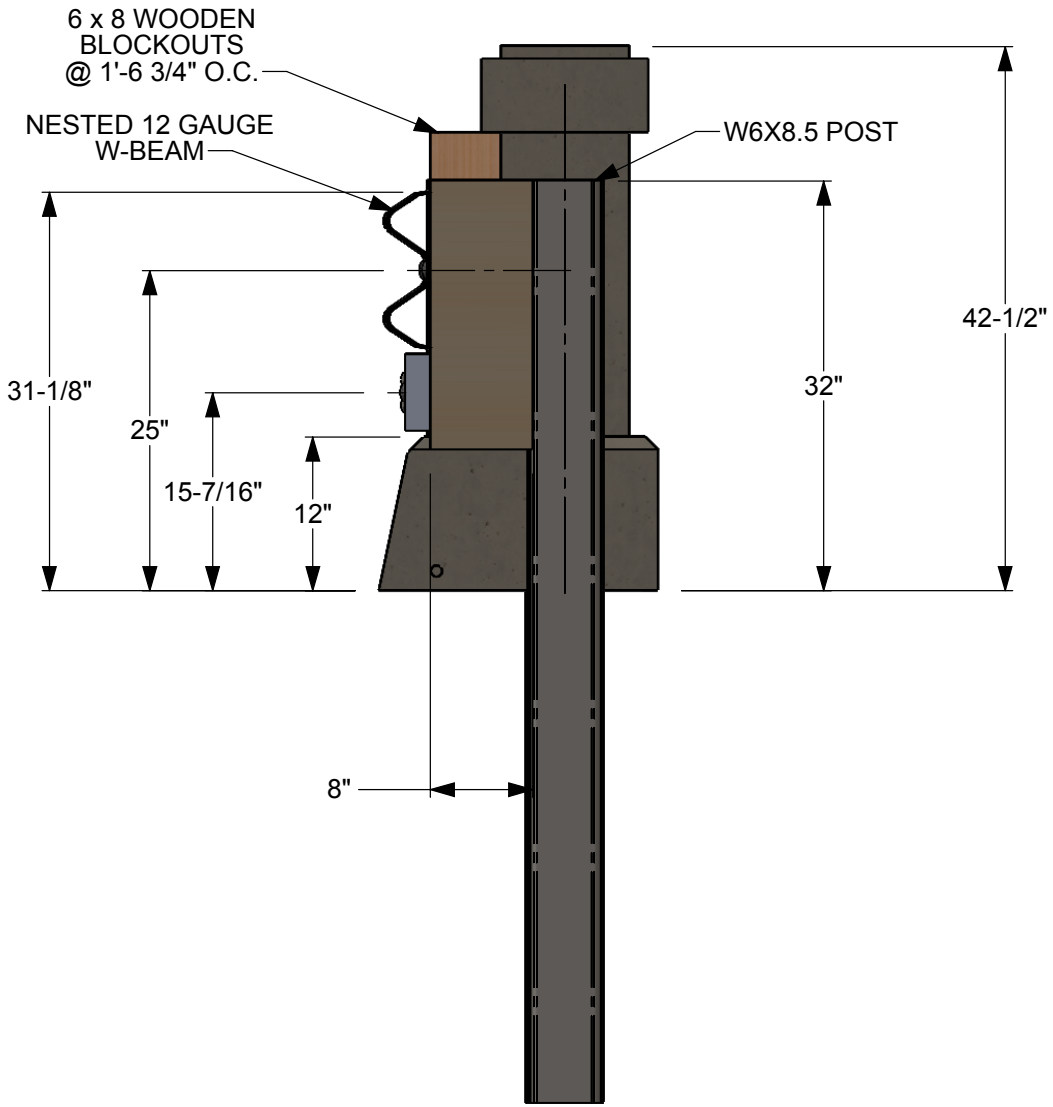

SECTION VIEW

Texas A&M Transportation Institute			Roadside Safety and Physical Security Division - Proving Ground
Project	602181-01	CONCRETE BARR. (SOLID) (4)	
Drawn By CGO	Scale 1:12	Sheet 8 of 8	End View

PRELIMINARY DRAWING - NOT FOR CONSTRUCTION

2013-10-21

T:\2013-2014\602181 - Guide Rail Retrofits\Final Report Files - WFW\Solidworks Files - Bridge 4 - Solid Parapet\Bridge4AssemblyCGO-2014-8-26