



PLAN VIEW

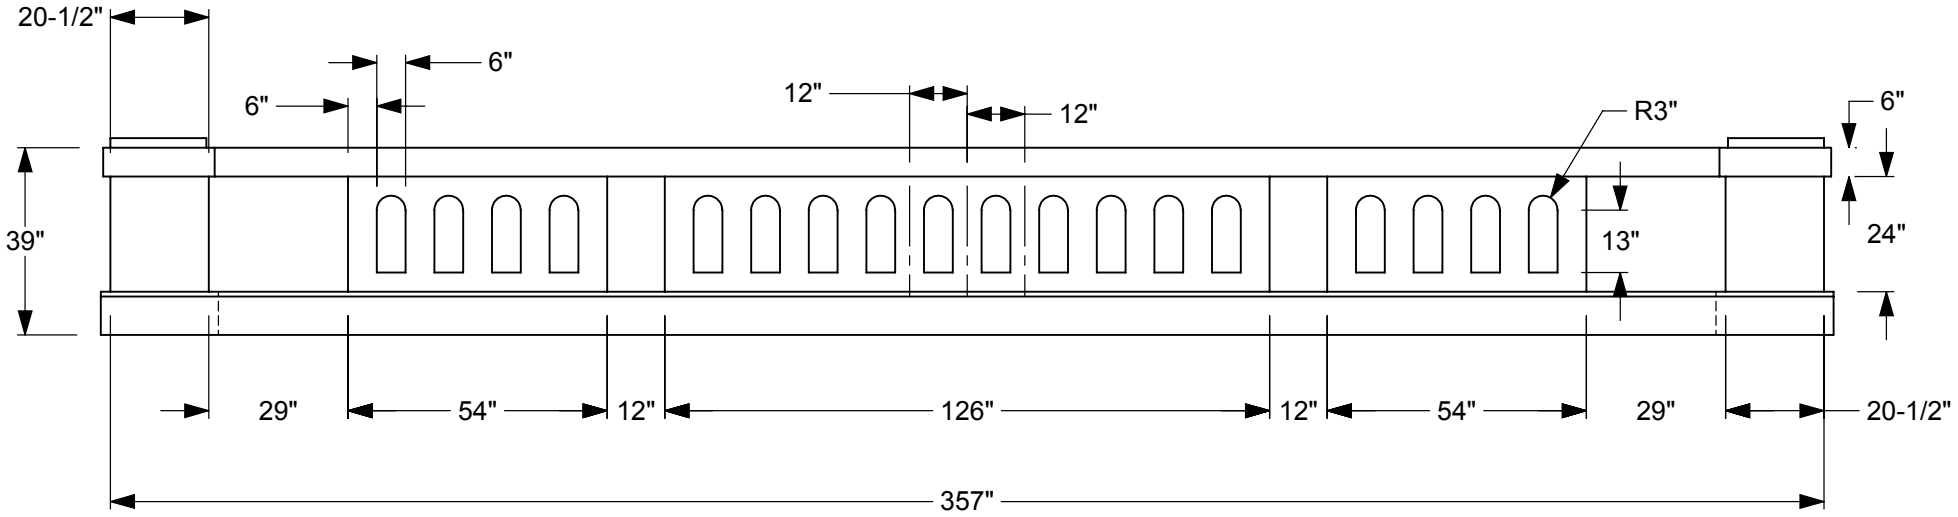

FRONT VIEW

Texas A&M Transportation Institute	Roadside Safety and Physical Security Division - Proving Ground		
Project 602181	BARRIER WITH OPENINGS (13)		2014-07-10
Drawn By CGO	Scale 1:40	Sheet 1 of 7	Original Parapet


T:\2013-2014\602181 - Guide Rail Retrofits\Final Report Files - WFW\Solidworks Files - Bridge 13 - Pigeon Openings\Complete Bridge Assembly -

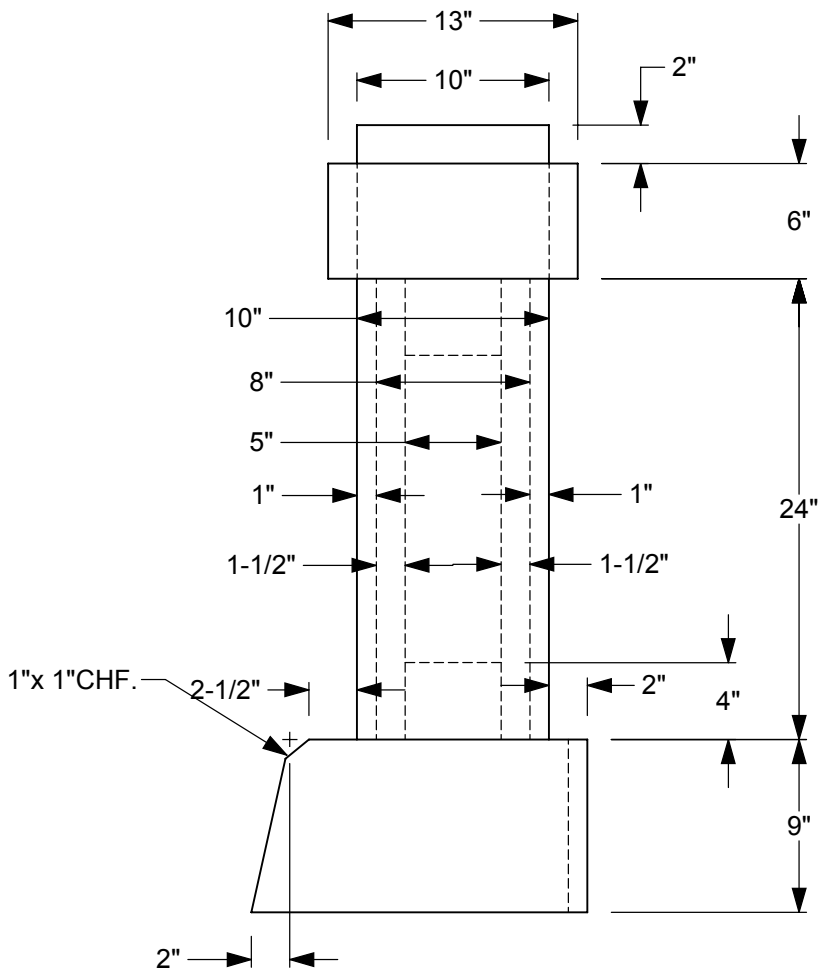

SECTION VIEW DETAILS

Texas A&M Transportation Institute	Roadside Safety and Physical Security Division - Proving Ground		
Project 602181	BARRIER WITH OPENINGS (13)		2014-07-10
Drawn By CGO	Scale 1:10	Sheet 2 of 7	Side View (2)


T:\2013-2014\602181 - Guide Rail Retrofits\Final Report Files - WFW\Solidworks Files - Bridge 13 - Pigeon Openings\Complete Bridge Assembly -

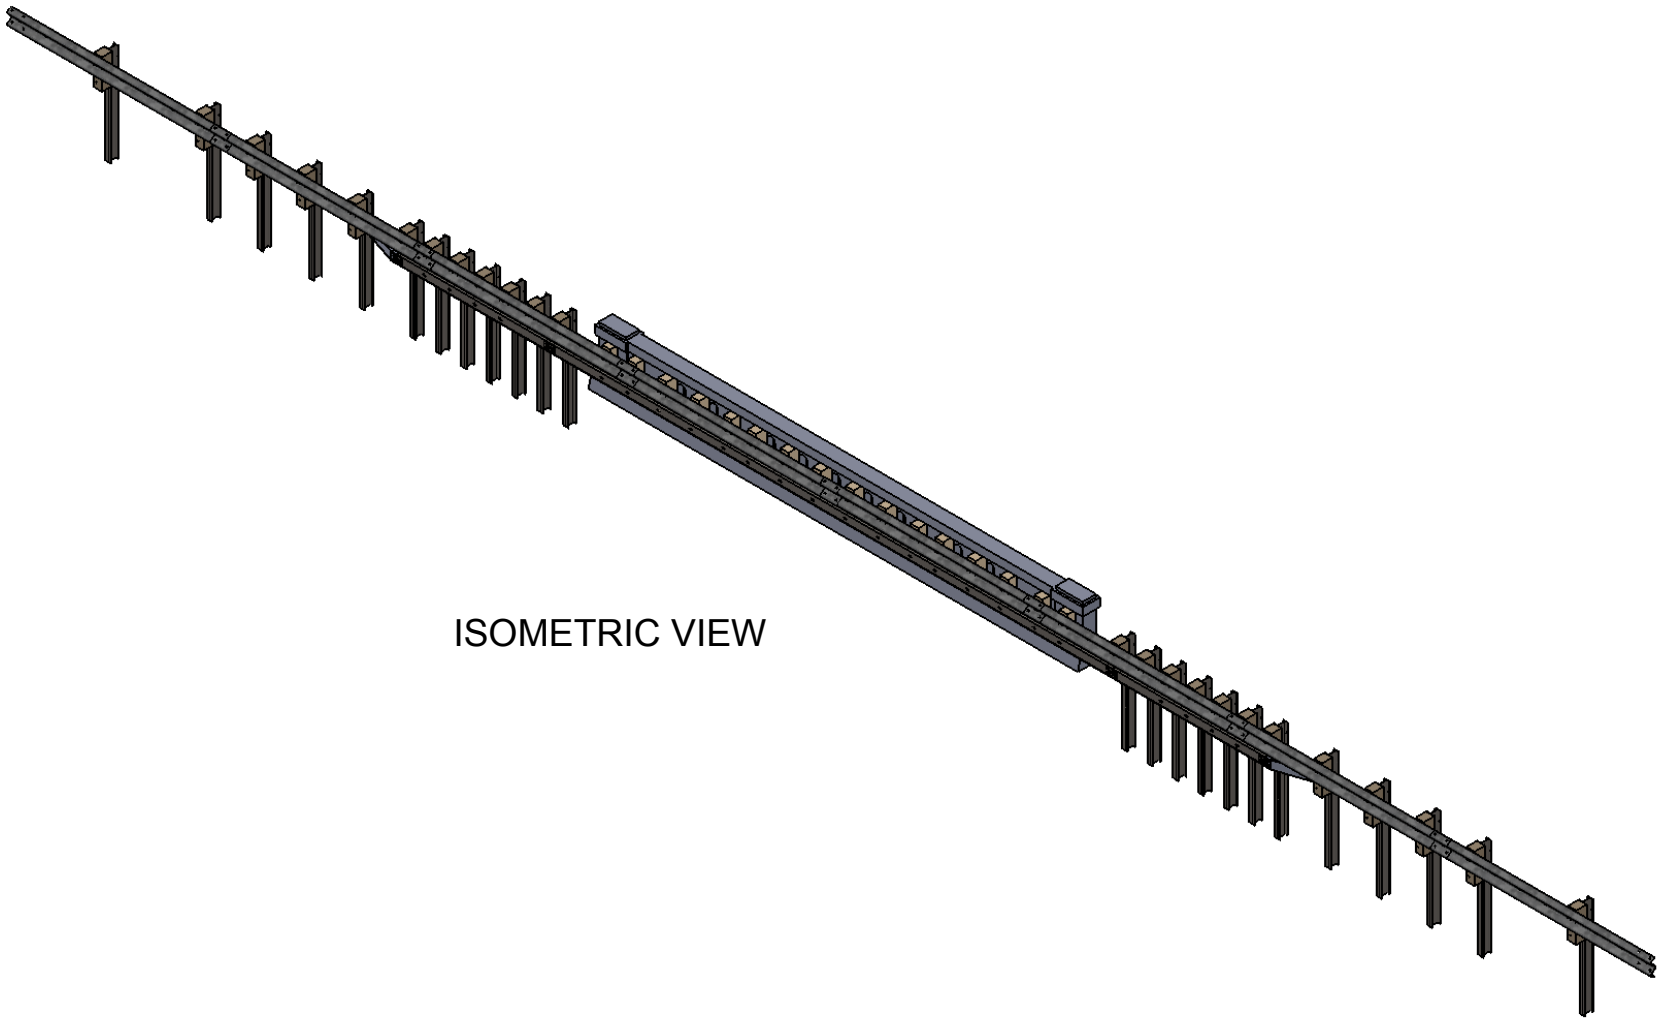


ISOMETRIC VIEW

Texas A&M Transportation Institute	Roadside Safety and Physical Security Division - Proving Ground		
Project 602181	BARRIER WITH OPENINGS (13)		2014-07-10
Drawn By CGO	Scale1:100	Sheet 3 of 7 Isometric	

T:\2013-2014\602181 - Guide Rail Retrofits\Final Report Files - WFW\Solidworks Files - Bridge 13 - Pigeon Openings\Complete Bridge Assembly -

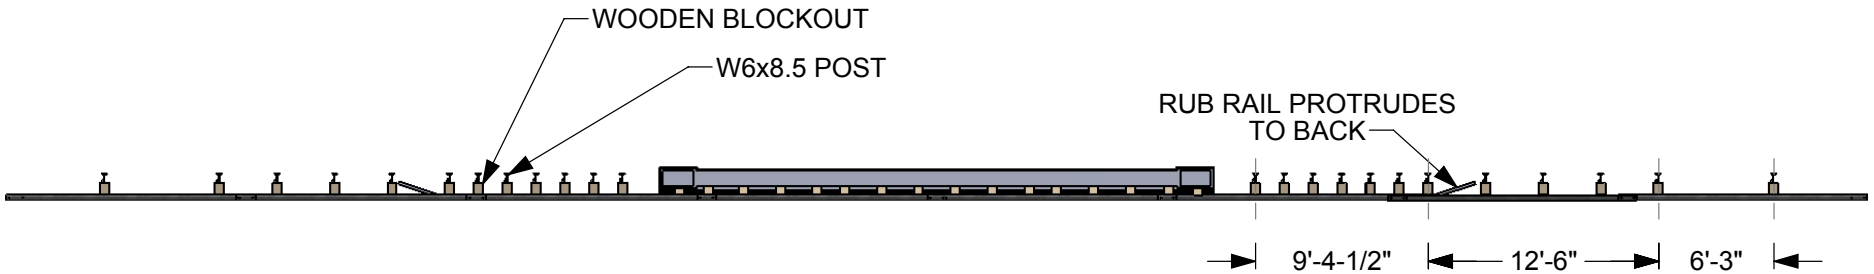


PLAN VIEW

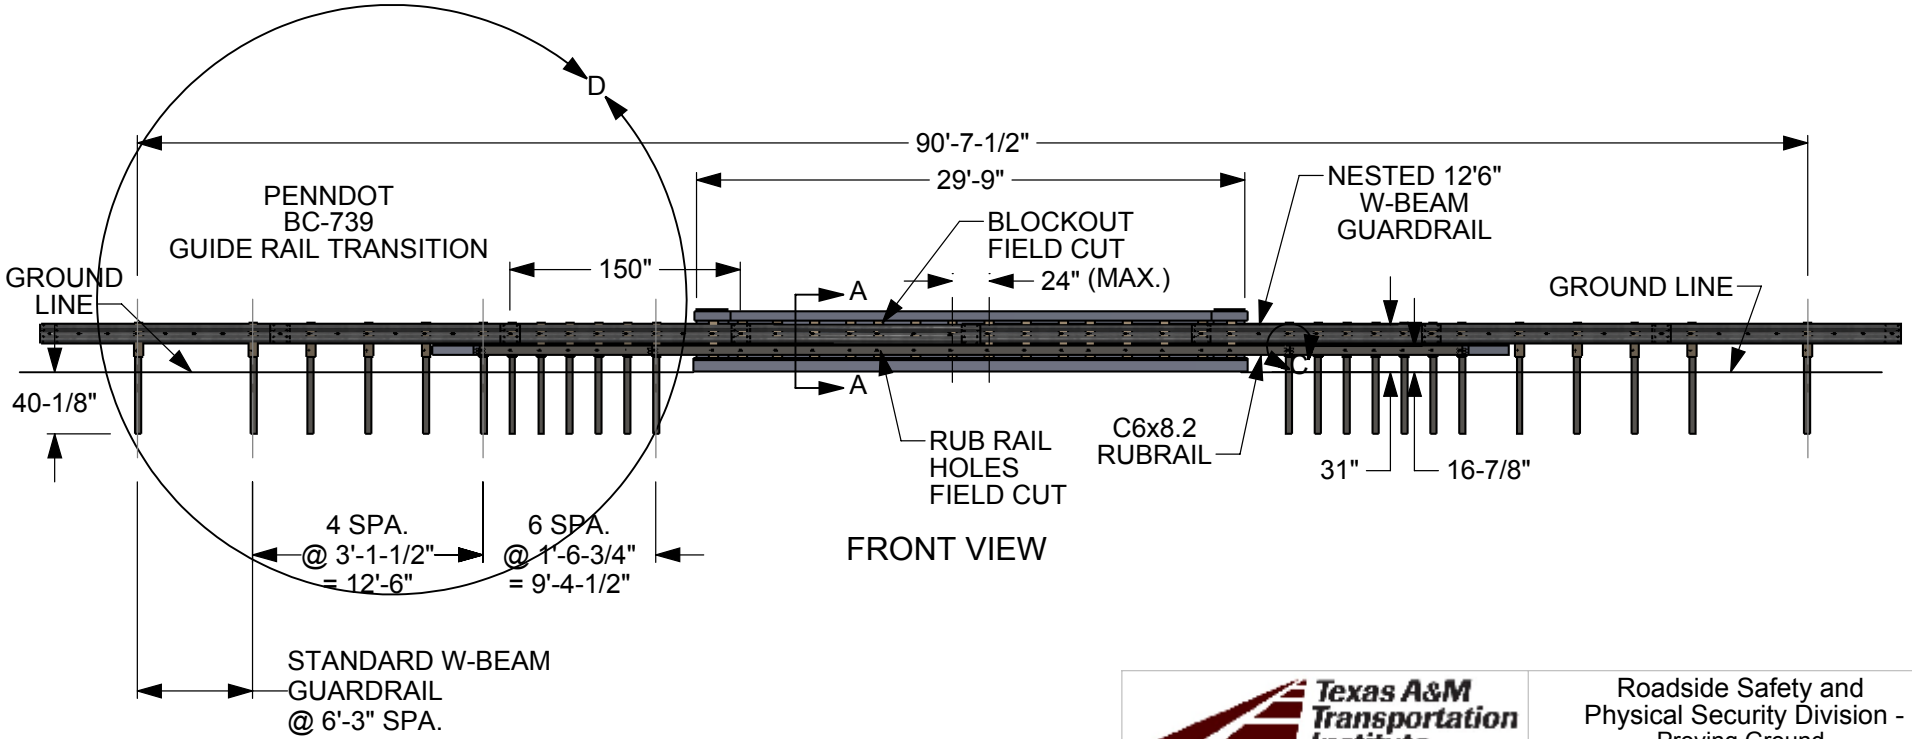

FRONT VIEW

Texas A&M Transportation Institute	Roadside Safety and Physical Security Division - Proving Ground		
Project 602181	BARRIER WITH OPENINGS (13)		2014-07-10
Drawn By JRJ	Scale1:125	Sheet 4 of 7	Front View


T:\2013-2014\602181 - Guide Rail Retrofits\Final Report Files - WFW\Solidworks Files - Bridge 13 - Pigeon Openings\Complete Bridge Assembly -

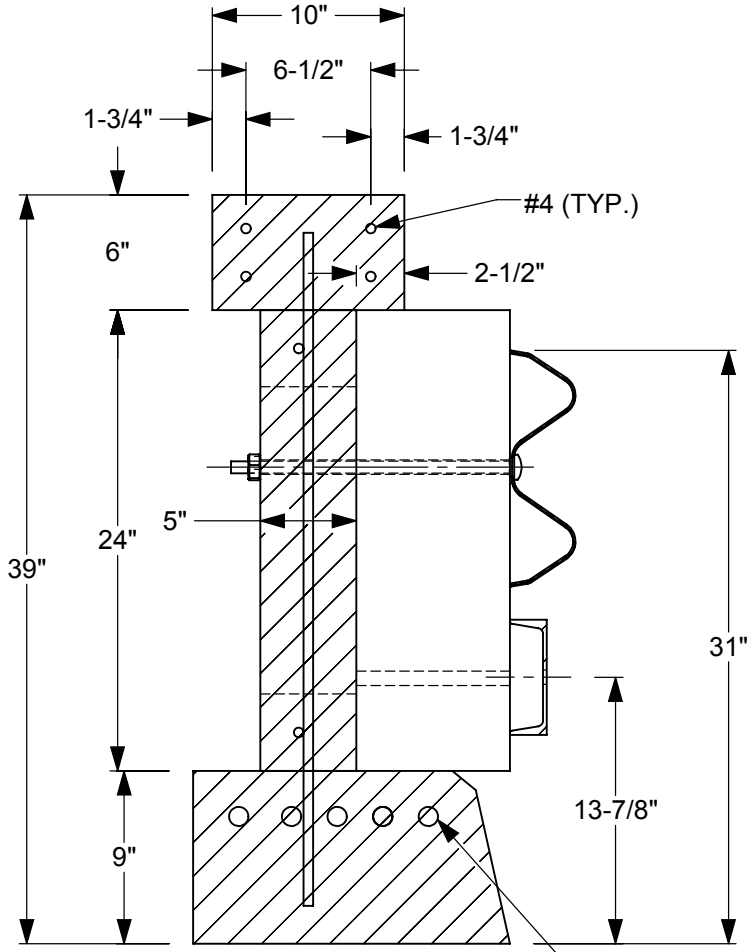

REINFORCING DETAILS

Section A-A


Scale 1 : 10

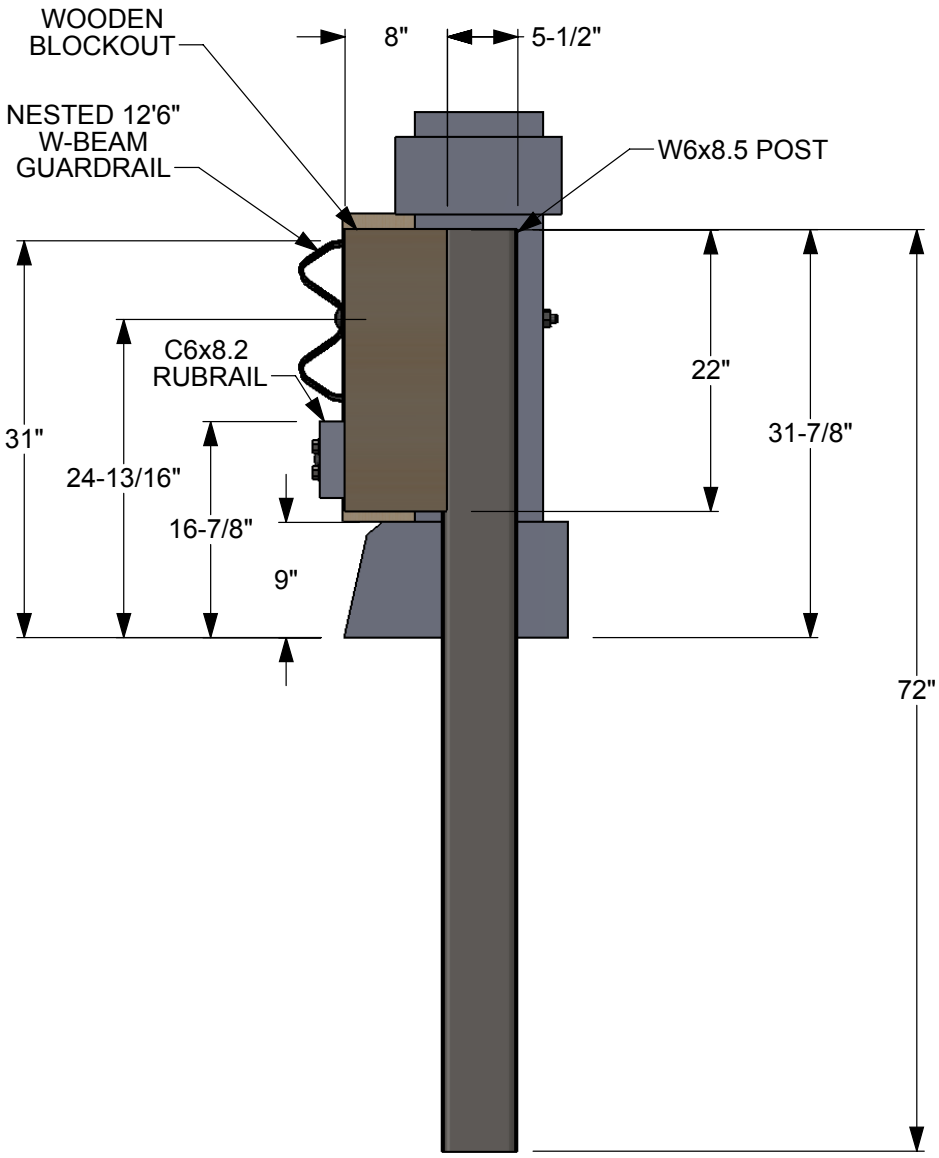

SIDE VIEW

Texas A&M Transportation Institute	Roadside Safety and Physical Security Division - Proving Ground	
Project 602181	BARRIER WITH OPENINGS (13)	2014-07-10
Drawn By CGO	Scale 1:15	Sheet 5 of 7 Side View

T:\2013-2014\602181 - Guide Rail Retrofits\Final Report Files - WFW\Solidworks Files - Bridge 13 - Pigeon Openings\Complete Bridge Assembly -

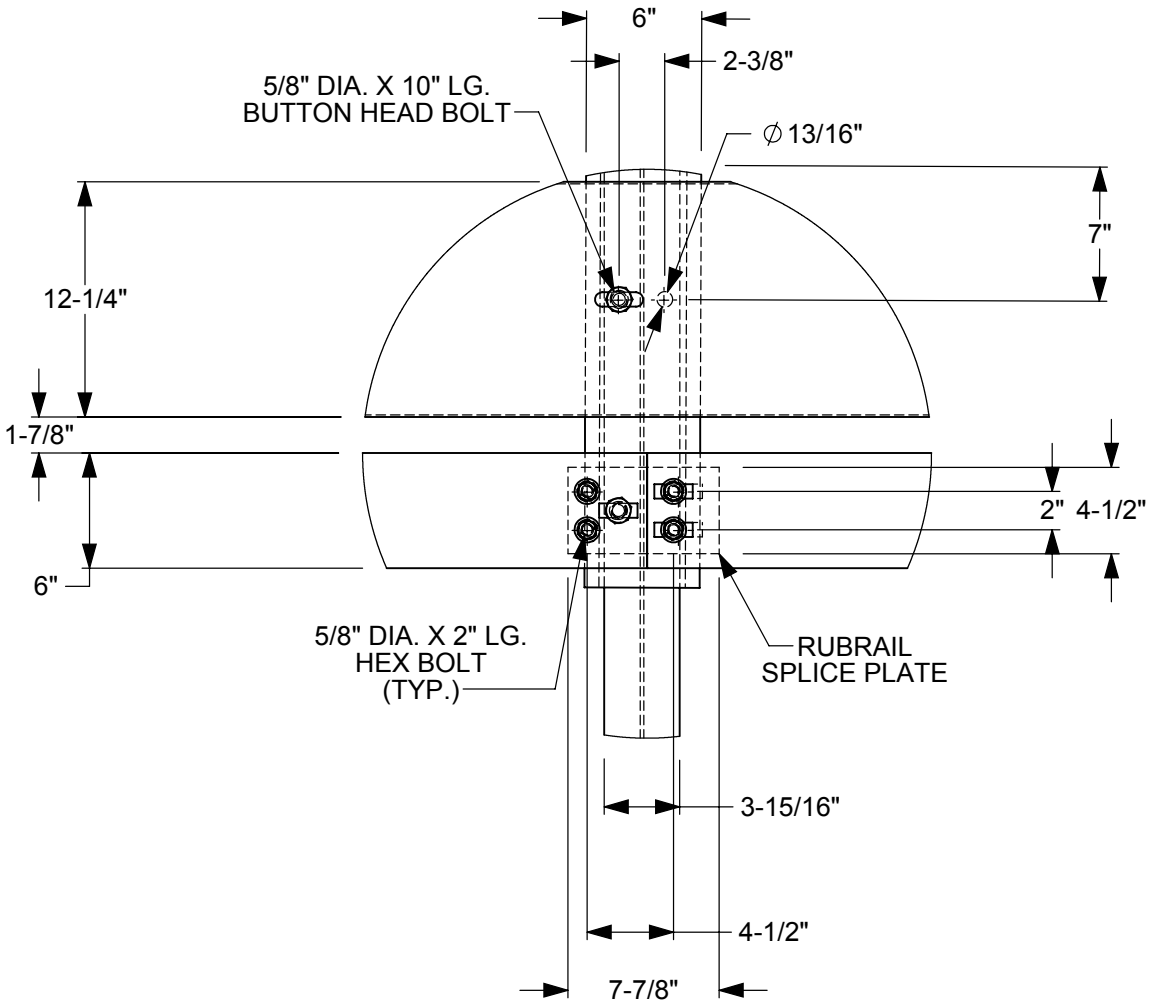


Detail C

Scale 1 : 10


Texas A&M Transportation Institute	Roadside Safety and Physical Security Division - Proving Ground		
Project 602181	BARRIER WITH OPENINGS (13)		2014-07-10
Drawn By CGO	Scale 1:10	Sheet 6 of 7 Detail C	

T:\2013-2014\602181 - Guide Rail Retrofits\Final Report Files - WFW\Solidworks Files - Bridge 13 - Pigeon Openings\Complete Bridge Assembly -

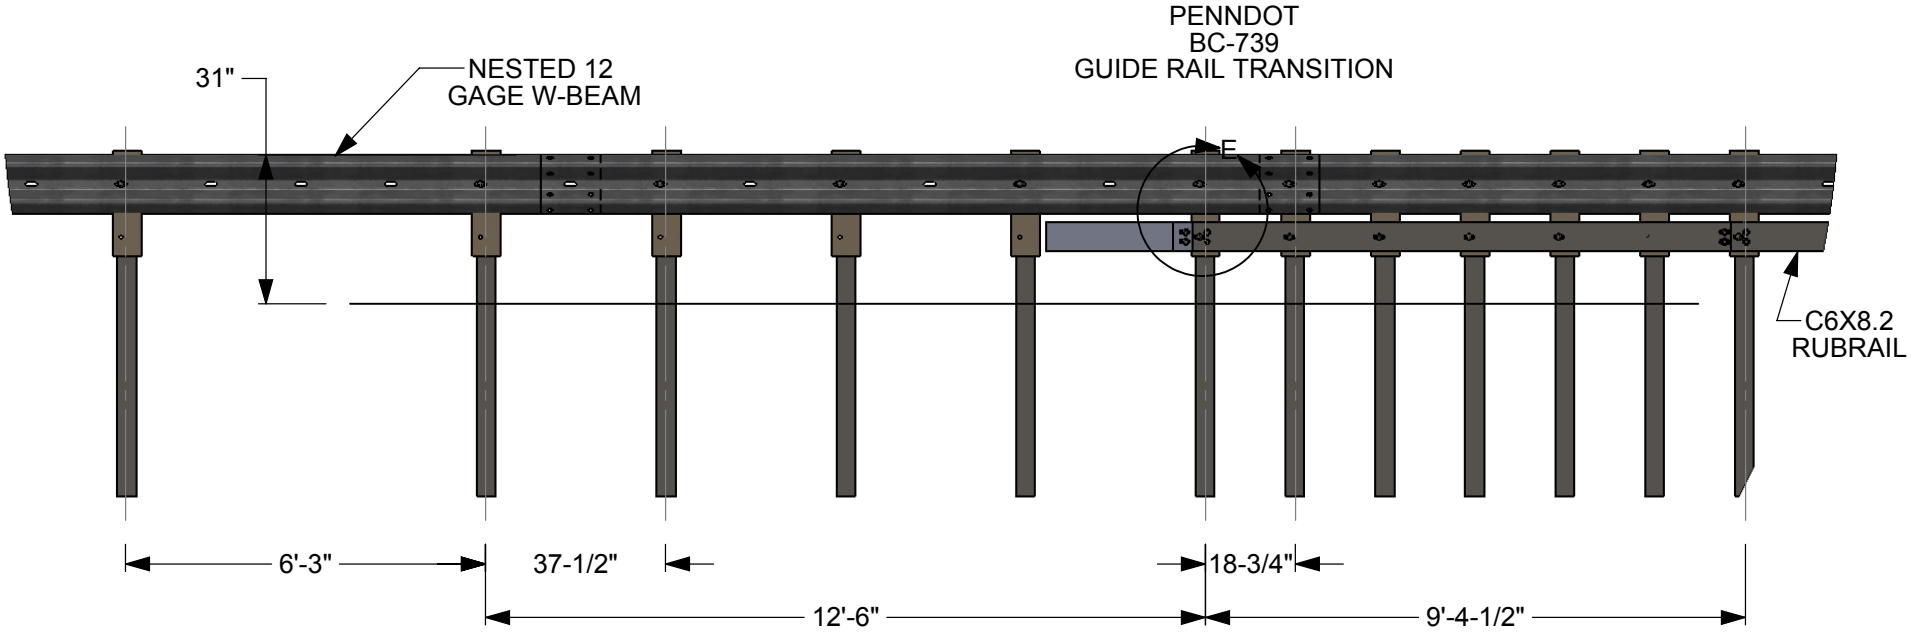

Detail D

Scale 1 : 40

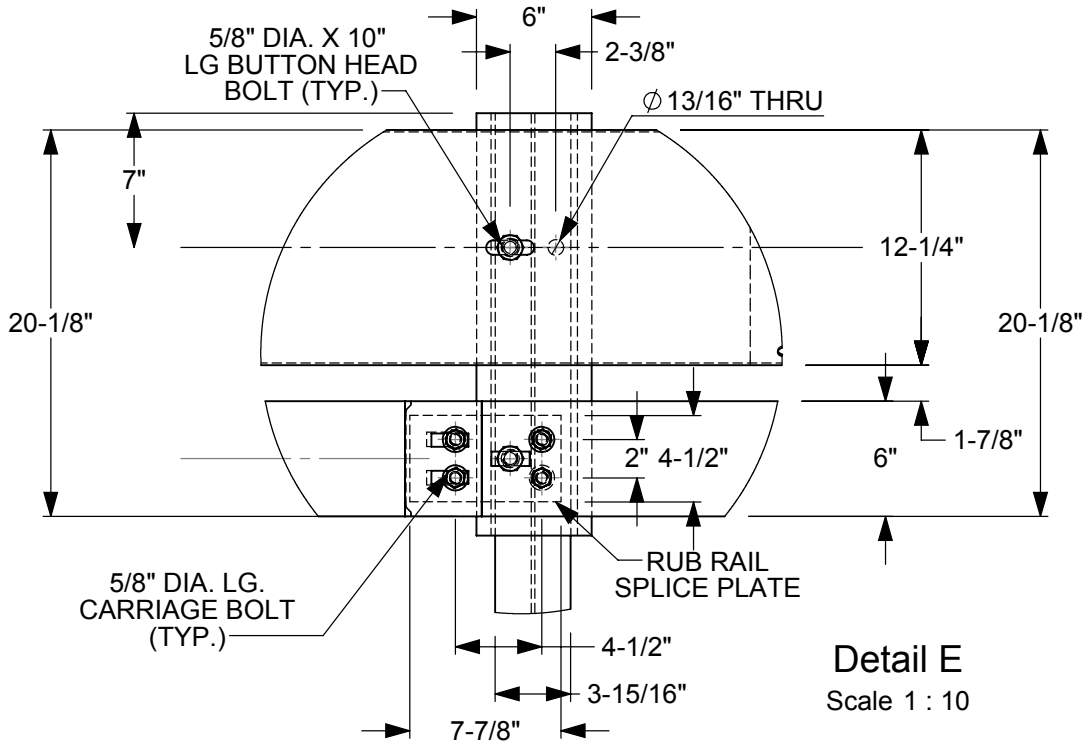

Detail E

Scale 1 : 10

Texas A&M Transportation Institute	Roadside Safety and Physical Security Division - Proving Ground		
Project 602181	BARRIER WITH OPENINGS (13)		2014-07-10
Drawn By JRJ	Scale1:125	Sheet 7 of 7	Transition Details

T:\2013-2014\602181 - Guide Rail Retrofits\Final Report Files - WFW\Solidworks Files - Bridge 13 - Pigeon Openings\Complete Bridge Assembly -