

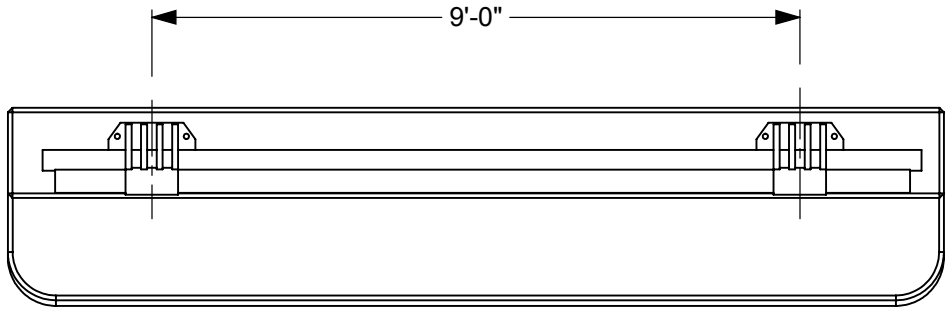



PLAN VIEW

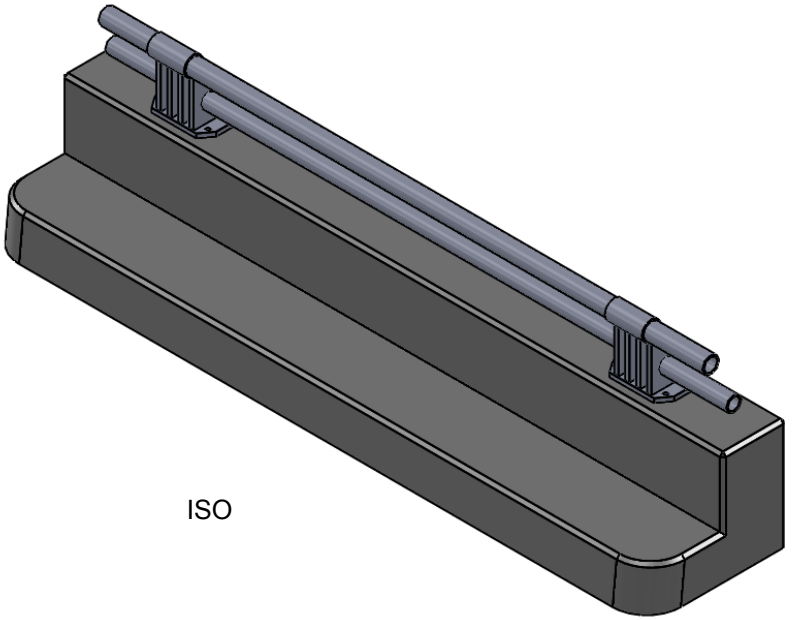

ISO

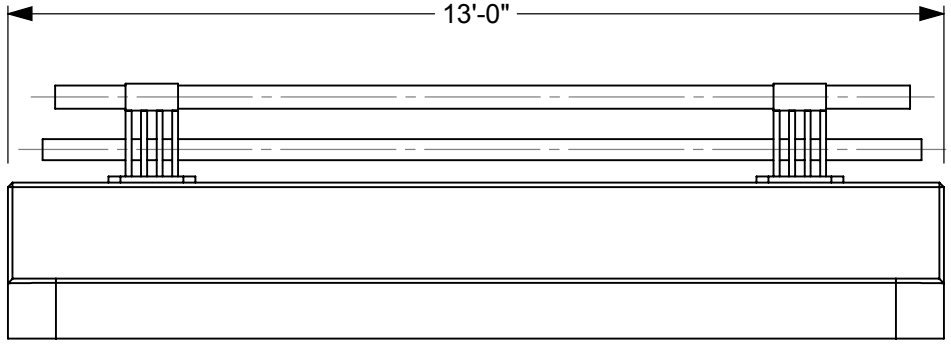

ELEV. VIEW

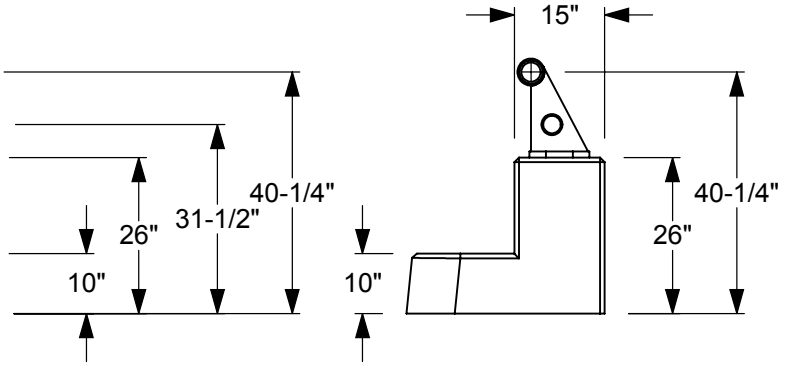

END VIEW


ORIGINAL BRIDGERAIL

Texas A&M Transportation Institute			Roadside Safety and Physical Security Division - Proving Ground
Project	602181	Guide Rail Retrofits- Bridge 8	
Drawn By CGO	Scale 1:32	Sheet 1 of 8	Original Guiderail

PRELIMINARY DRAWING - NOT FOR CONSTRUCTION

2015-07-07

T:\2013-2014\602181 - Guide Rail Retrofits\Final Report Files - WFW\Solidworks Filies - Bridge 8 - Alumin Combo\Completed Bridge Assembly - Bridge 8 - CGO

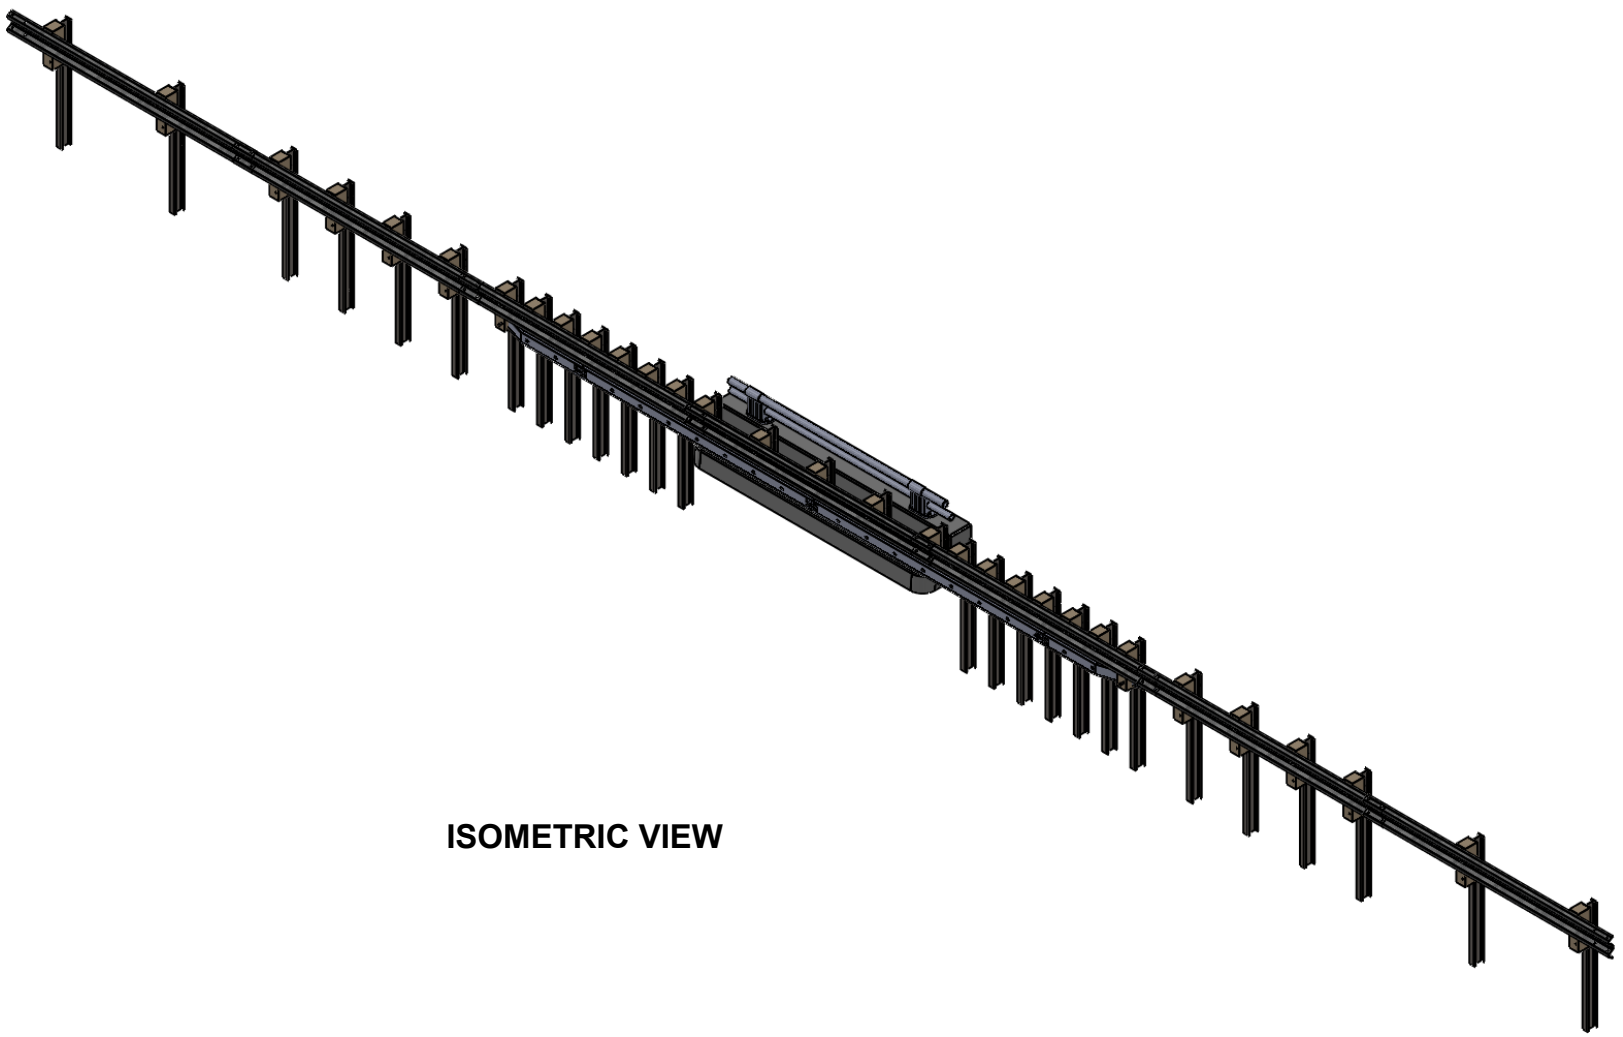

ISOMETRIC VIEW

Texas A&M Transportation Institute			Roadside Safety and Physical Security Division - Proving Ground
Project	602181	Guide Rail Retrofits- Bridge 8	
Drawn By CGO	Scale 1:90	Sheet 2 of 8	Isometric

PRELIMINARY DRAWING - NOT FOR CONSTRUCTION

2015-07-07

T:\2013-2014\602181 - Guide Rail Retrofits\Final Report Files - WFW\Solidworks Filies - Bridge 8 - Alumin Combo\Completed Bridge Assembly - Bridge 8 - CGO




DIMETRIC VIEW

Texas A&M Transportation Institute			Roadside Safety and Physical Security Division - Proving Ground
Project	602181	Guide Rail Retrofits- Bridge 8	
Drawn By CGO	Scale 1:100	Sheet 3 of 8	Dimetric


PRELIMINARY DRAWING - NOT FOR CONSTRUCTION

2015-07-07

T:\2013-2014\602181 - Guide Rail Retrofits\Final Report Files - WFW\Solidworks Filies - Bridge 8 - Alumin Combo\Completed Bridge Assembly - Bridge 8 - CGO

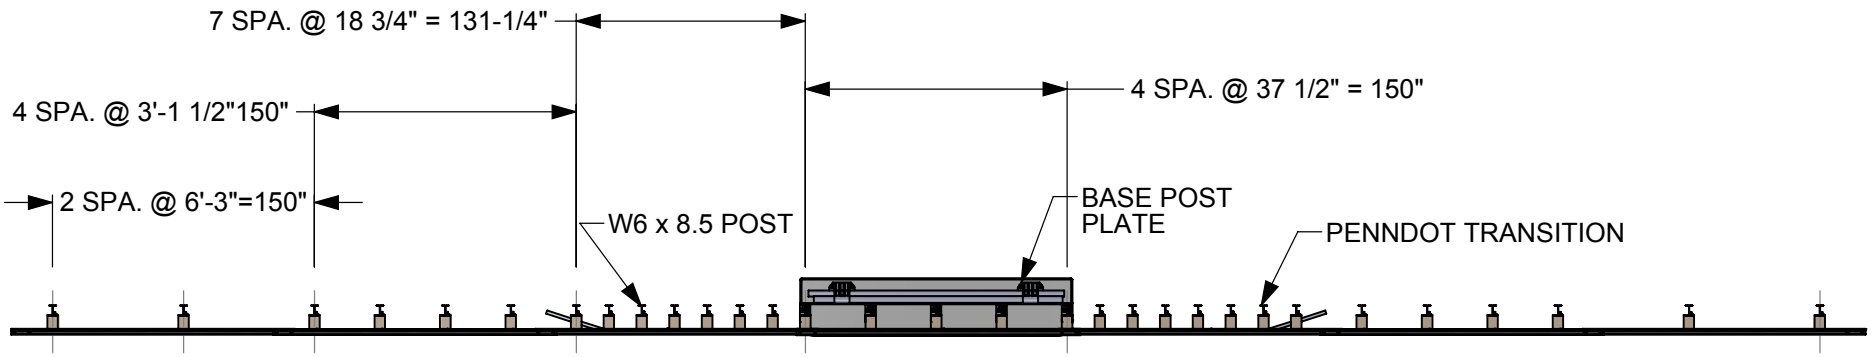

PLAN VIEW

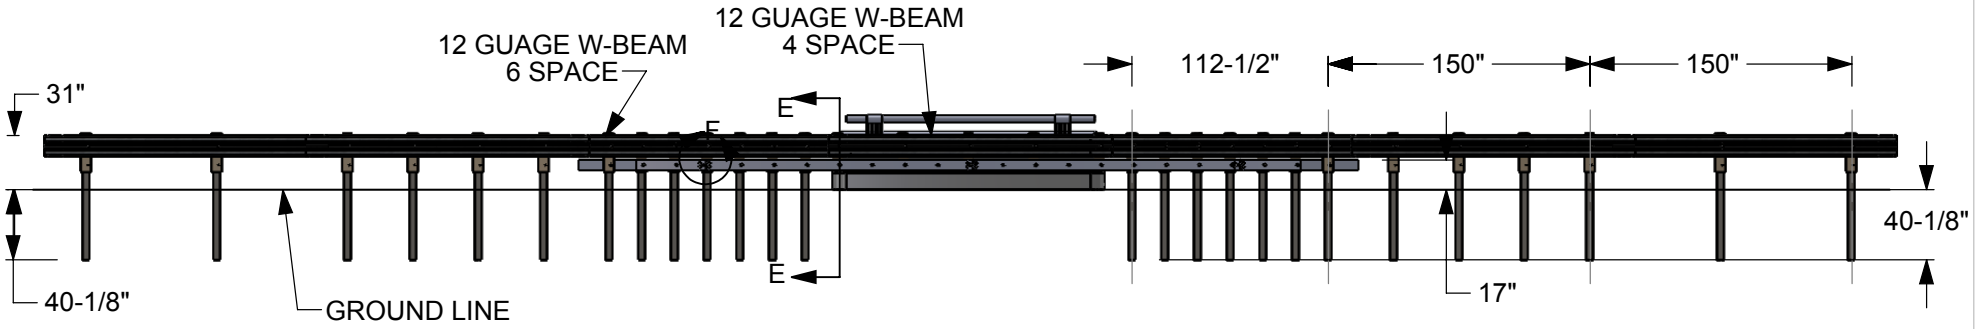


FRONT VIEW

Texas A&M Transportation Institute			Roadside Safety and Physical Security Division - Proving Ground
Project	602181	Guide Rail Retrofits- Bridge 8	
Drawn By CGO	Scale 1:110	Sheet 4 of 8	Plan View

PRELIMINARY DRAWING - NOT FOR CONSTRUCTION

2015-07-07

T:\2013-2014\602181 - Guide Rail Retrofits\Final Report Files - WFW\Solidworks Filies - Bridge 8 - Alumin Combo\Completed Bridge Assembly - Bridge 8 - CGO

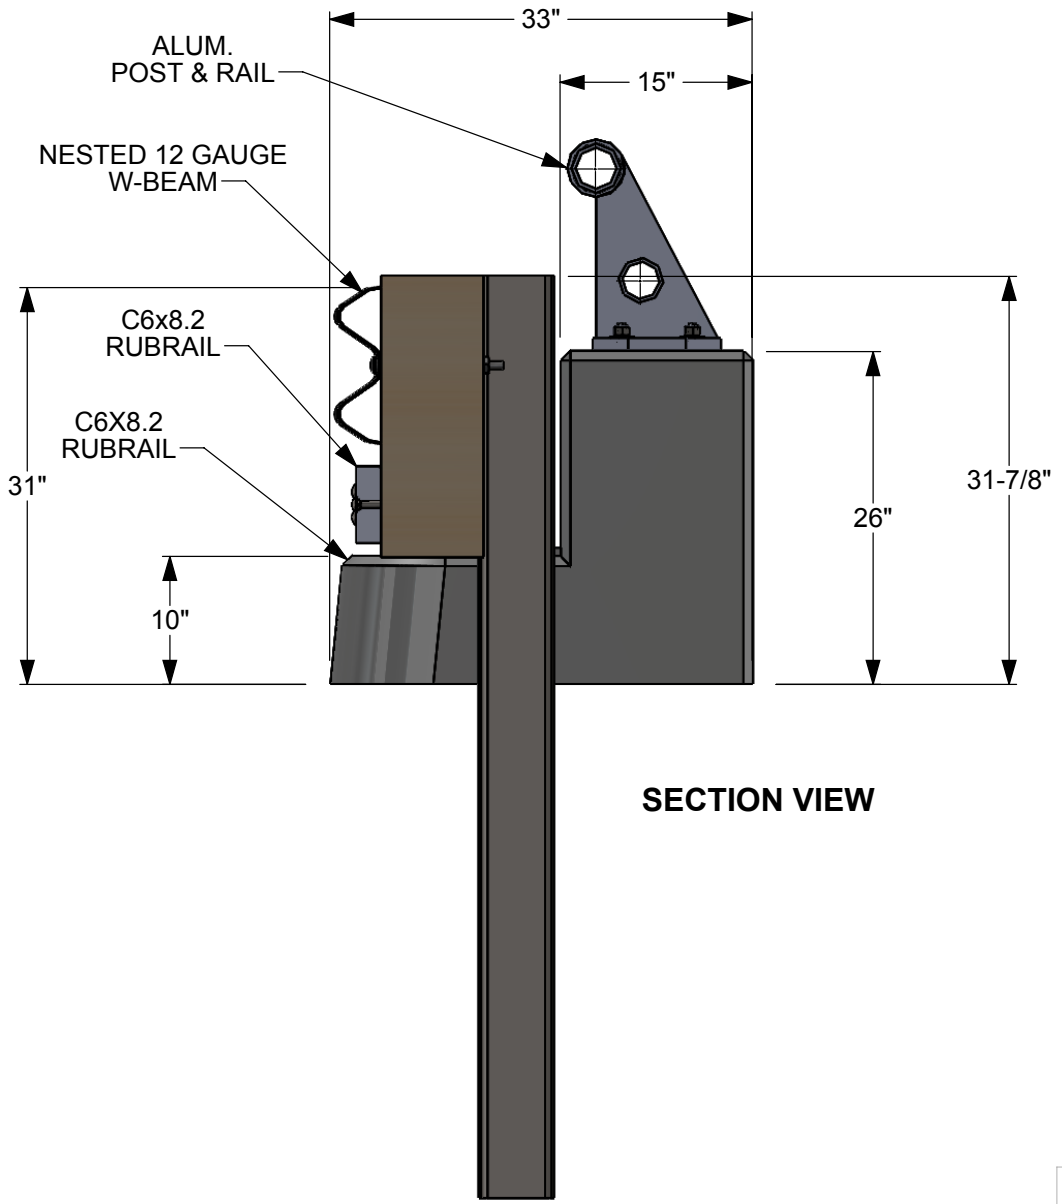

SECTION VIEW

Texas A&M Transportation Institute


Roadside Safety and Physical Security Division - Proving Ground

Project	602181	COMBIN. RAIL RETROFIT	
Drawn By WFW	Scale 1:12	Sheet 5 of 8	End View


PRELIMINARY DRAWING - NOT FOR CONSTRUCTION

2015-07-07

T:\2013-2014\602181 - Guide Rail Retrofits\Final Report Files - WFW\Solidworks Filies - Bridge 8 - Alumin Combo\Completed Bridge Assembly - Bridge 8 - CGO

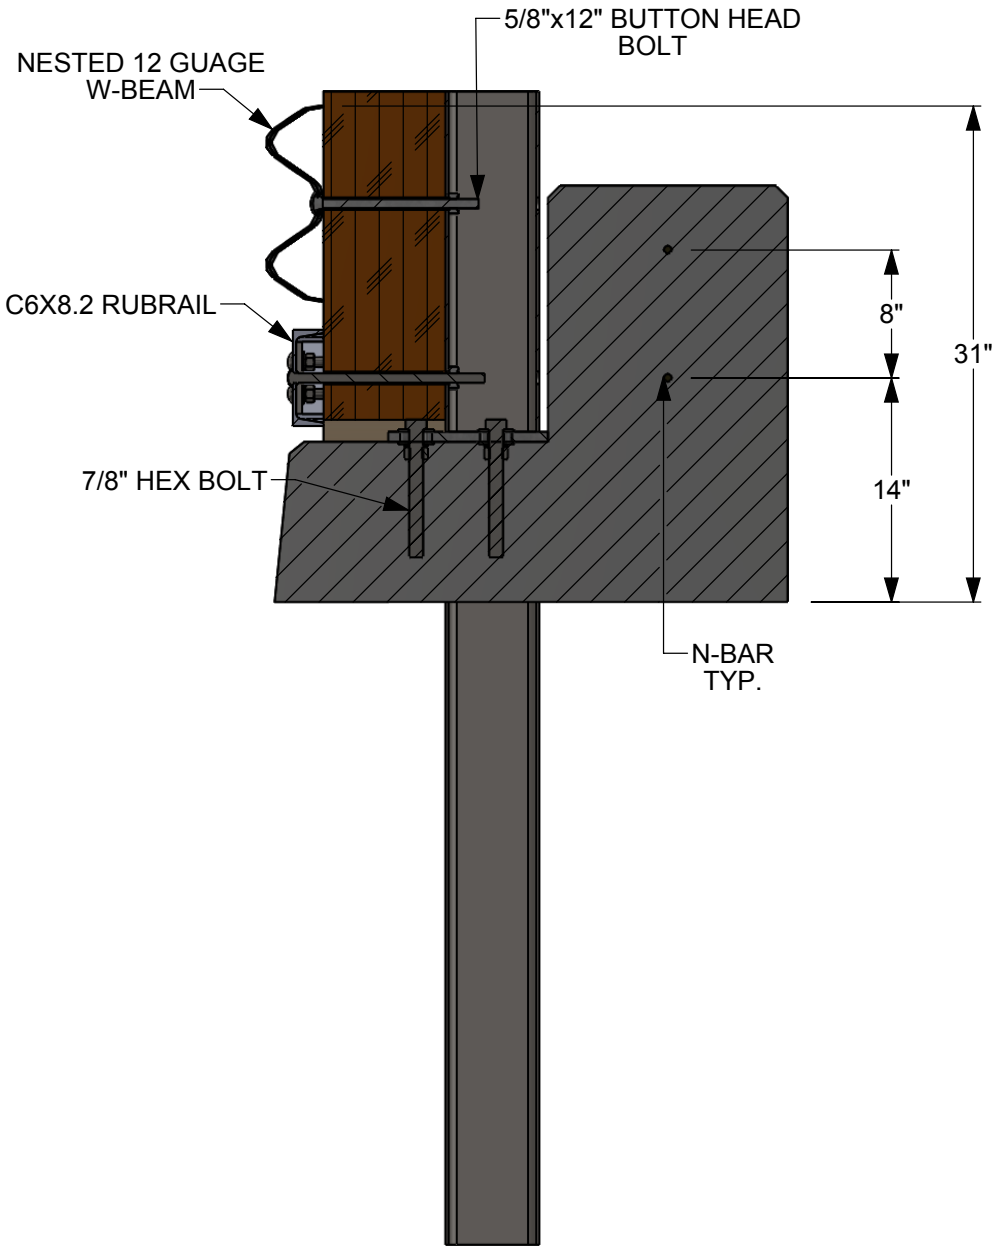

Section E-E

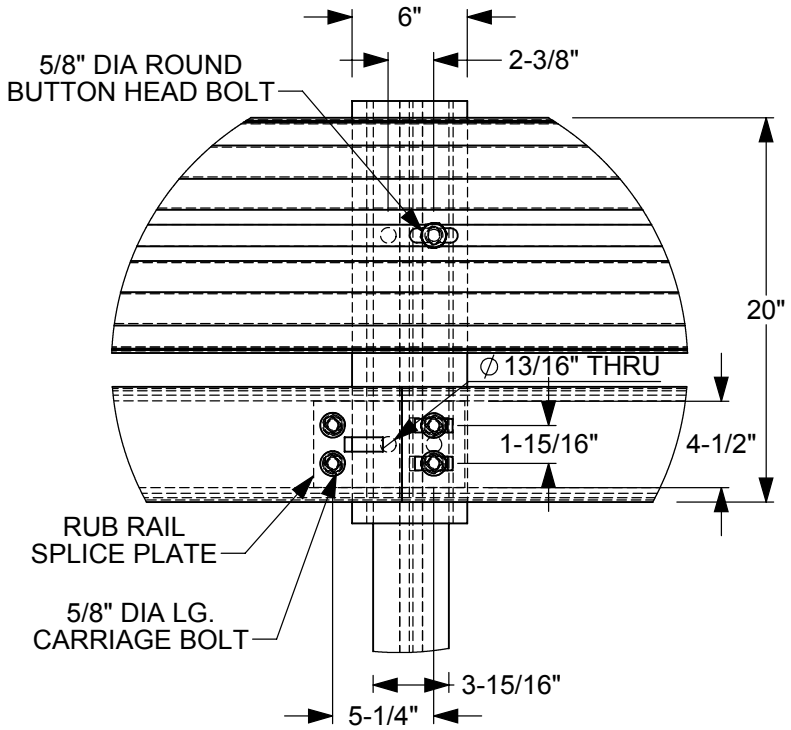

Detail F
Scale 1 : 10

Texas A&M Transportation Institute


Roadside Safety and Physical Security Division - Proving Ground

Project	602181	COMBIN. RAIL RETROFIT	
Drawn By WFW	Scale 1:12	Sheet 6 of 8	Section View


PRELIMINARY DRAWING - NOT FOR CONSTRUCTION

2015-07-07

T:\2013-2014\602181 - Guide Rail Retrofits\Final Report Files - WFW\Solidworks Filies - Bridge 8 - Alumin Combo\Completed Bridge Assembly - Bridge 8 - CGO

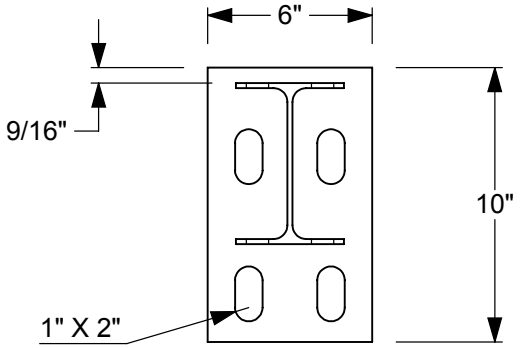

TOP VIEW

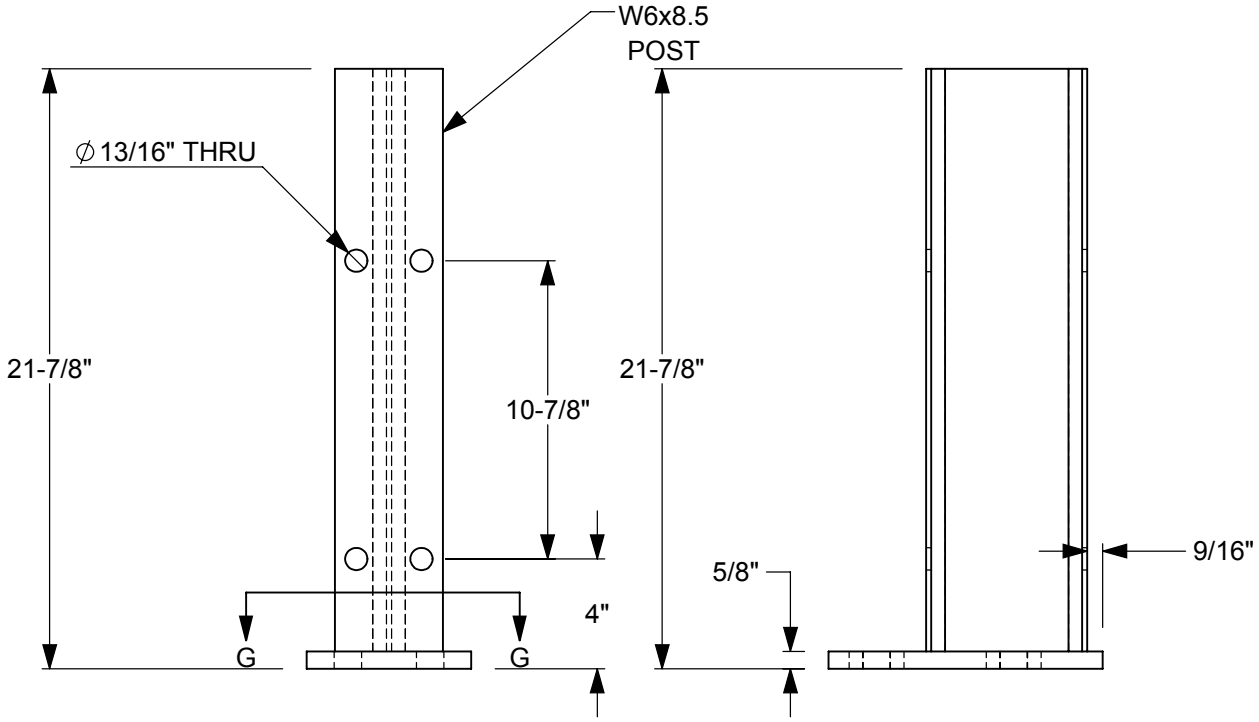


FRONT VIEW

SIDE VIEW

Texas A&M Transportation Institute	Roadside Safety and Physical Security Division - Proving Ground		
Project 602181	COMBIN. RAIL RETROFIT		2015-07-07
Drawn By WFW	Scale 1:32	Sheet 7 of 8	POST DETAILS

T:\2013-2014\602181 - Guide Rail Retrofits\Final Report Files - WFW\Solidworks Filies - Bridge 8 - Alumin Combo\Completed Bridge Assembly - Br

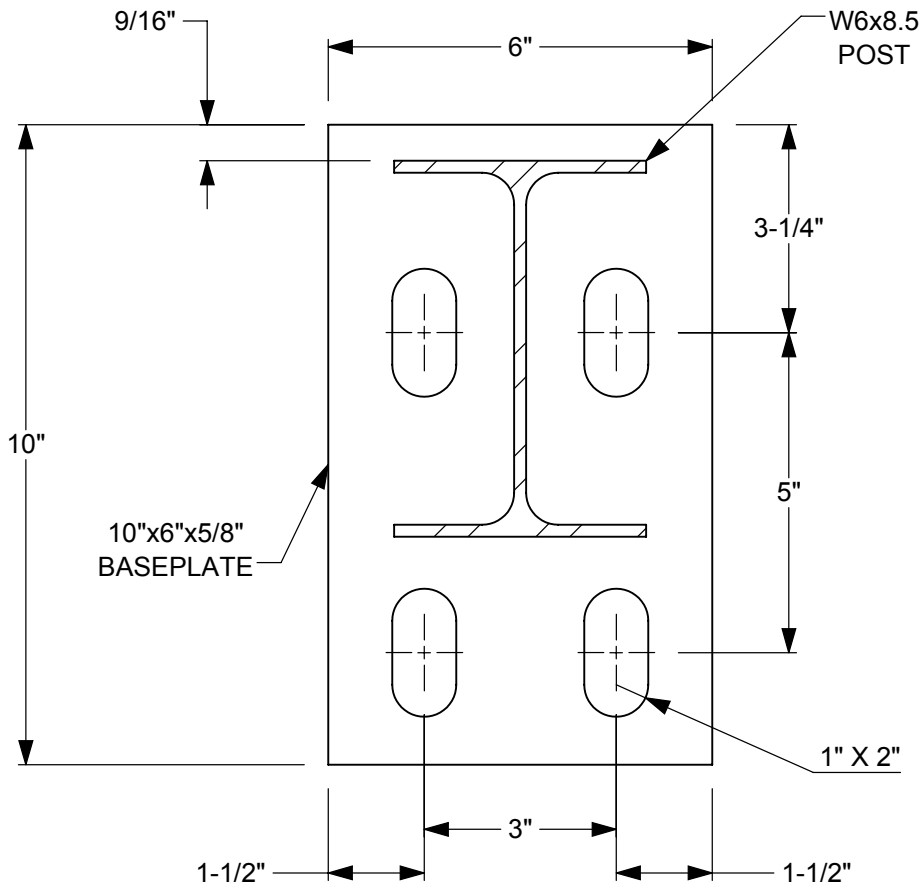

BASEPLATE DETAILS

Section G-G

Scale 1 : 3

Texas A&M Transportation Institute	Roadside Safety and Physical Security Division - Proving Ground		
Project 602181	COMBIN. RAIL RETROFIT		2015-07-07
Drawn By WFW	Scale 1:32	Sheet 8 of 8	BASEPLATE DETAILS

T:\2013-2014\602181 - Guide Rail Retrofits\Final Report Files - WFW\Solidworks Filies - Bridge 8 - Alumin Combo\Completed Bridge Assembly - Br